



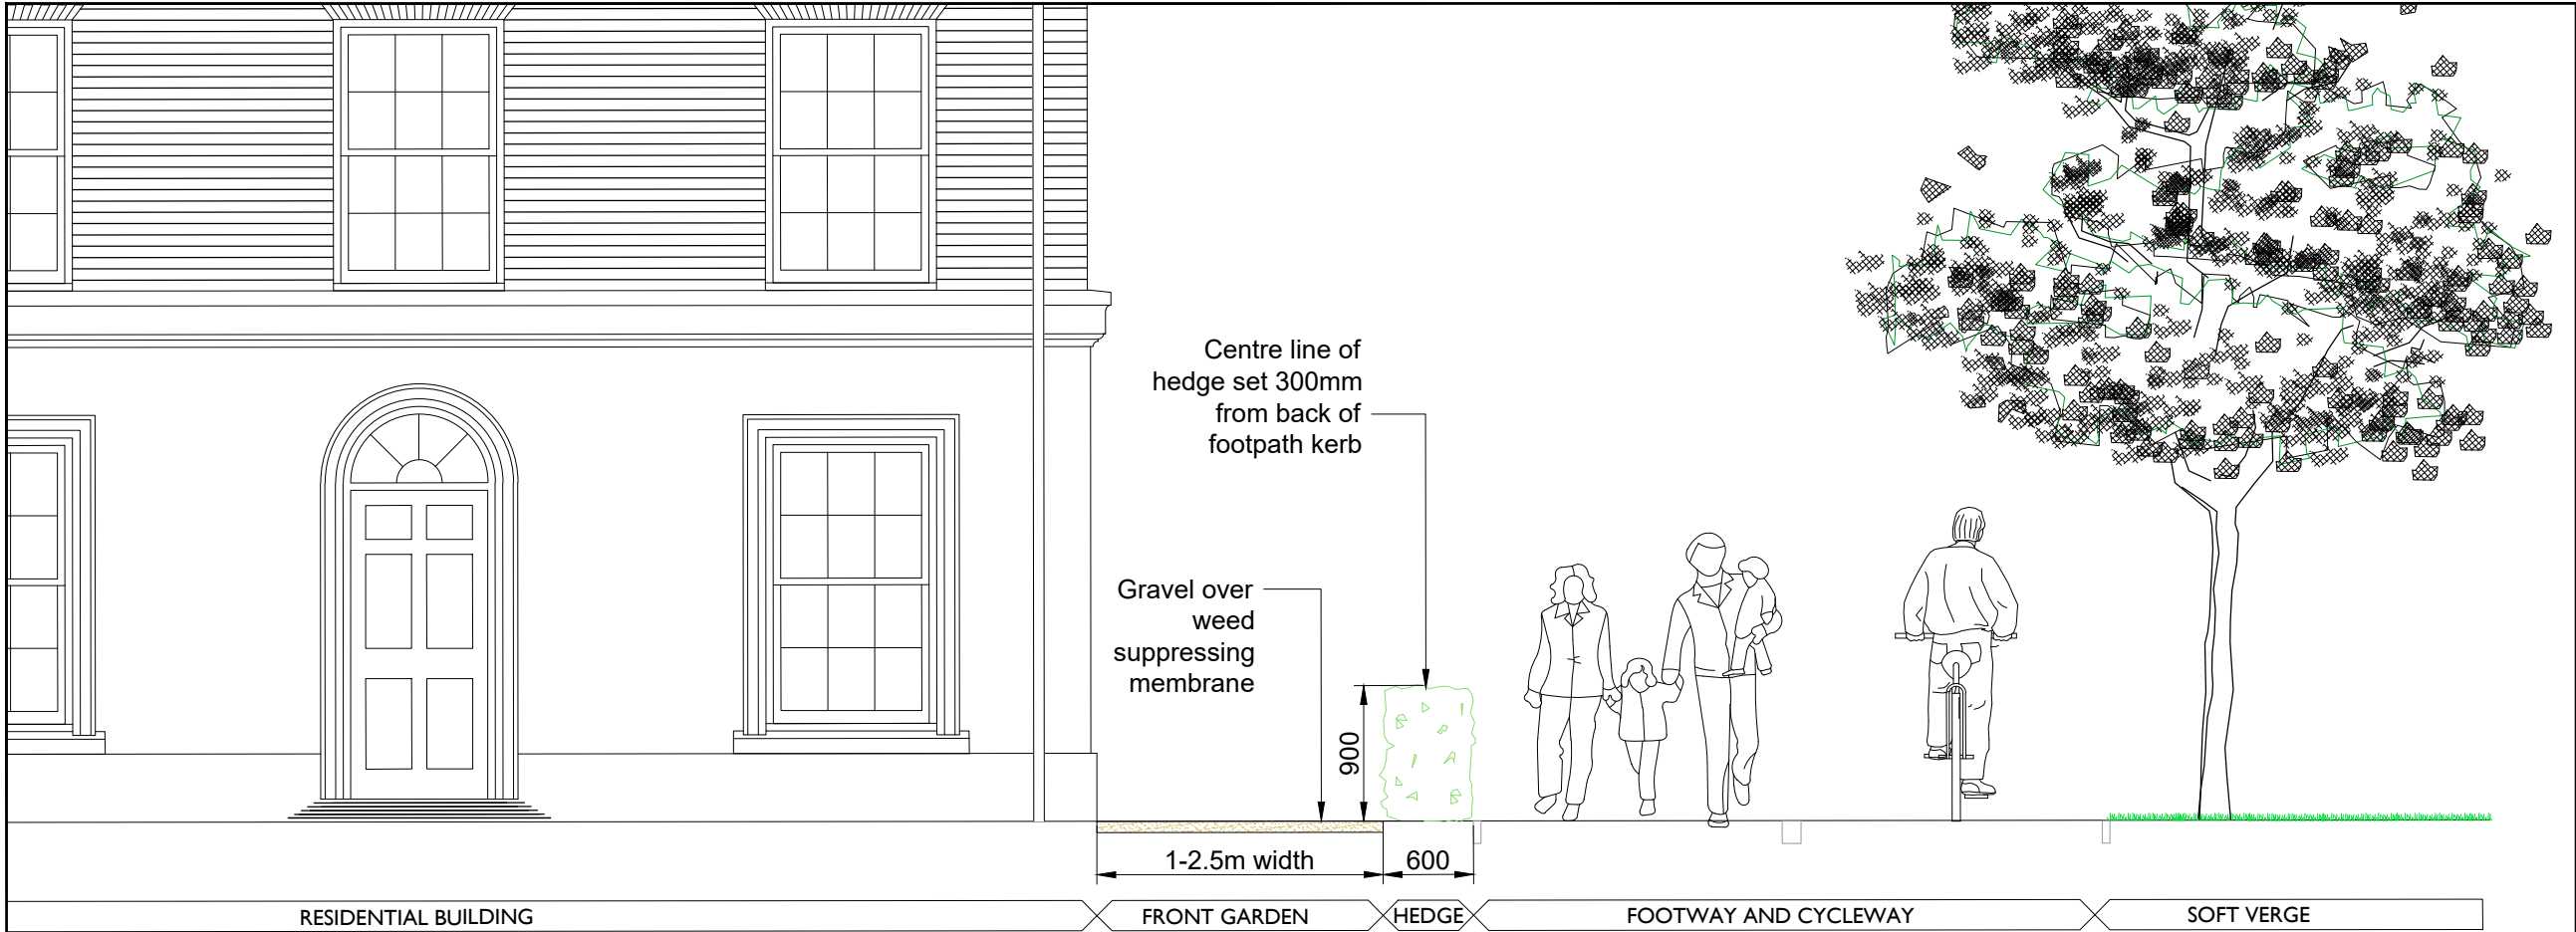

01 Typical Section 1-2.5m Width Garden
D16 1:50 @ A3

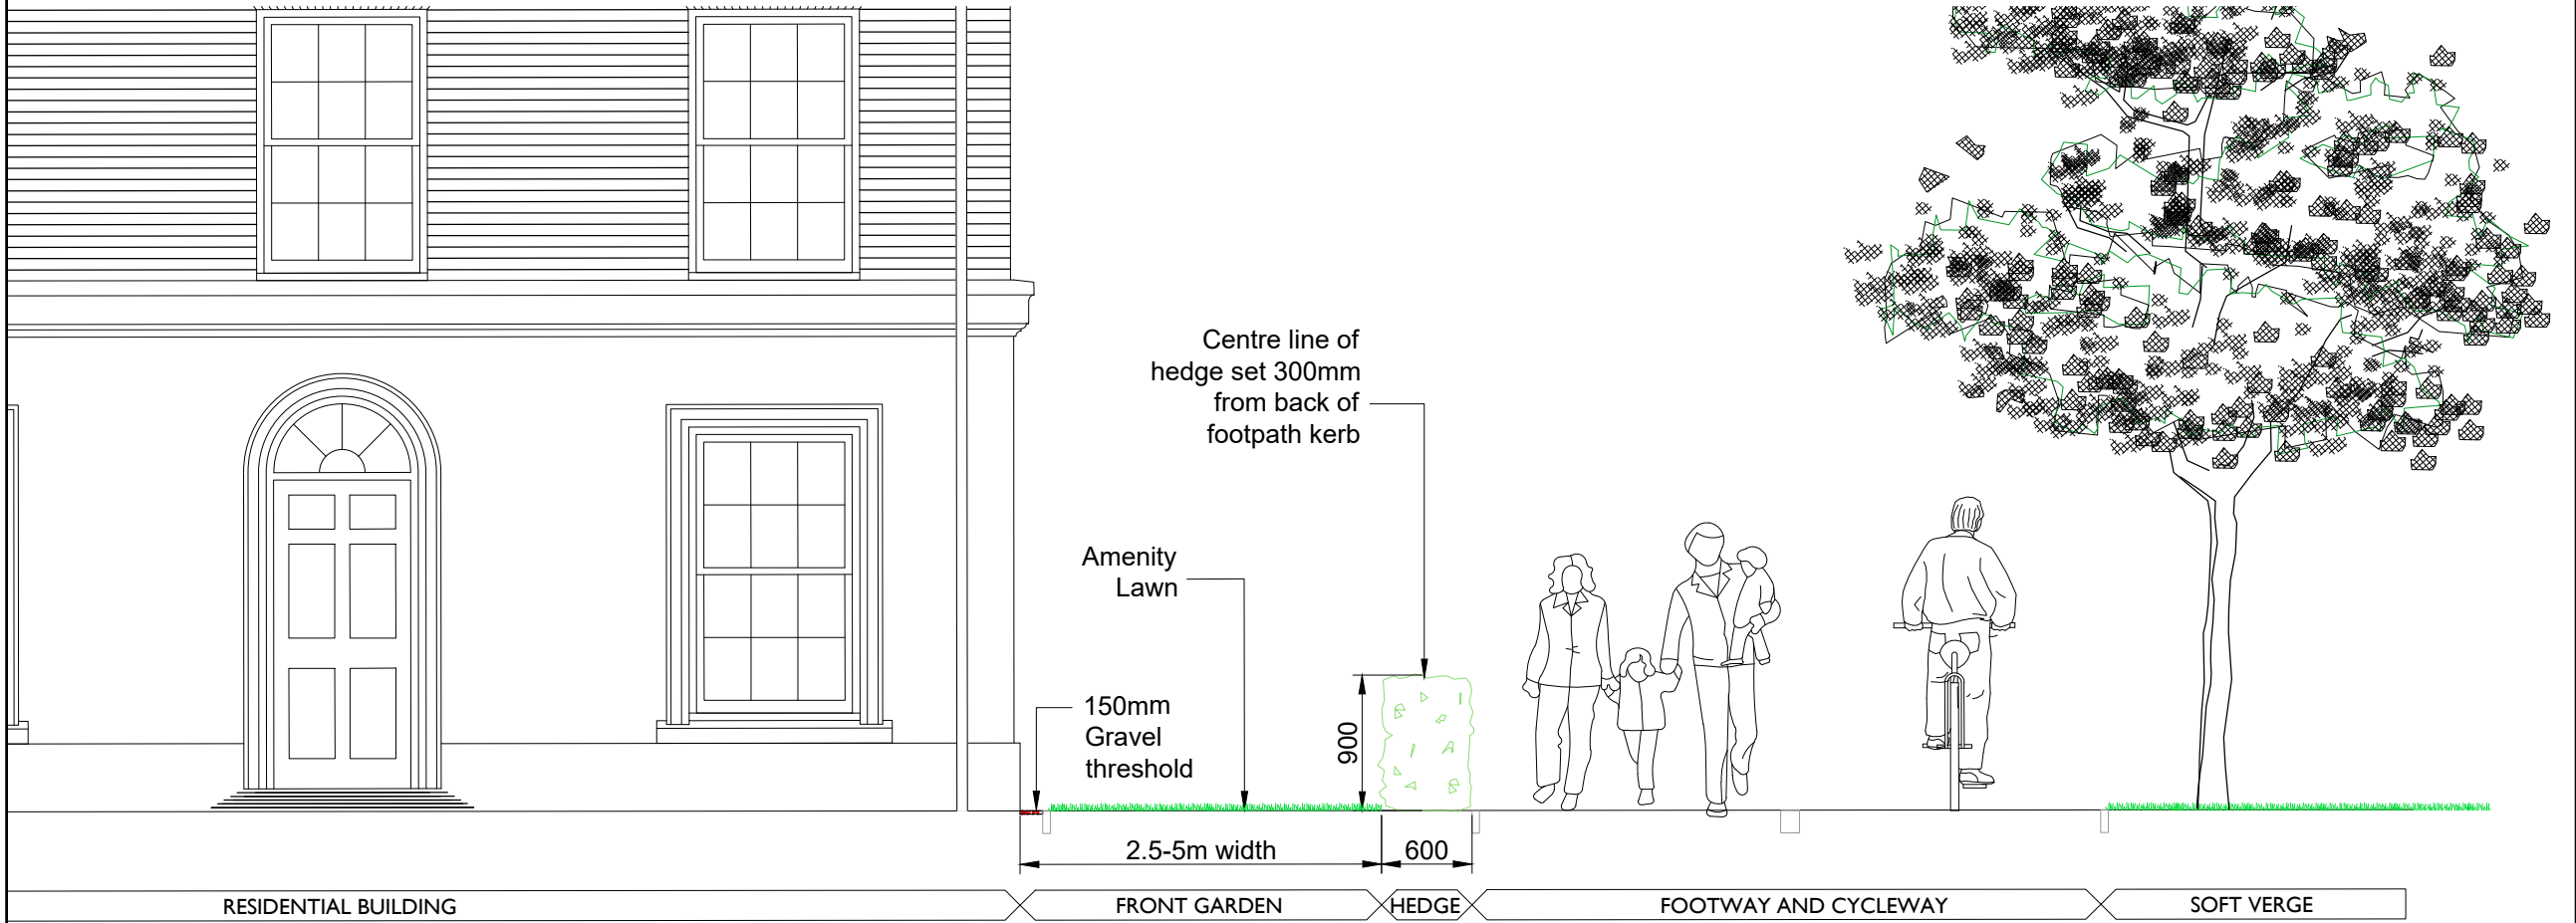

02 Typical Section 2.5-5m Width Garden
D16 1:50 @ A3

- NOTES:
1. This drawing is to be read in conjunction with all relevant contract drawings and specifications with any conflicting information to be brought to the attention of Deacon Design before works commence on site.
 2. Do not scale from this drawing, (except for planning application purposes only) always work to noted dimensions.
 3. All given dimensions in mm.

To be read in conjunction with
Detailed Planting Plans

01/11/24	NG	Amendments following comments	C	NG
29/08/24	LS	Gravel infill adjust as KW request	B	PD
28/08/24	LS	Update layout of garden as Buckland request	A	PD
DATE	DRAWN	DESCRIPTION OF REVISION	REVISION LETTER	CHECKED BY

D
DEACON DESIGN
Landscape Architecture | Masterplanning | Urban Design
12a The Square, Wickham, Hampshire PO17 5JQ
www.deacondesign.co.uk | info@deacondesign.co.uk
Copyright Deacon Design Ltd

DRAWING STATUS :
FOR INFORMATION

CLIENT :
Buckland Development Ltd

PROJECT TITLE :
Welborne Garden Village

DRAWING TITLE :
Typical Front Garden Detail 1-2.5m
and 2.5-5m width

DRAWING SCALE : 1:50	DRAWN BY : NG	DRAWN DATE : 15.07.24
PAPER SIZE : A3	APPROVED BY : PD	APPROVED DATE : 24.07.24

DRAWING NUMBER :
DD557_99_D_16

REVISION :
C

DRAWING FILE LOCATION :
Z:\Deacon Design Ltd Dropbox\03 PROJECTS 500+DD557_Welborne GV99_Site
Wide\04-Drawings\Autocad_Keyscape\ID-Details Dwg\DD557_99_D_010-17 Typical Front
Garden Details.dwg

