



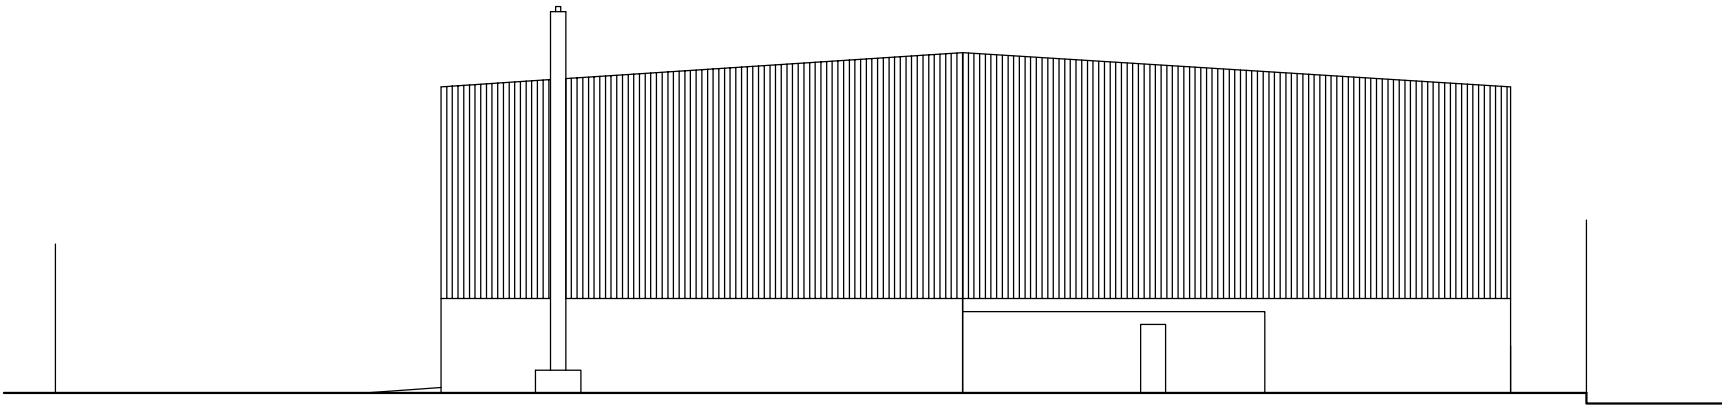

EXISTING NORTH-EAST ELEVATION

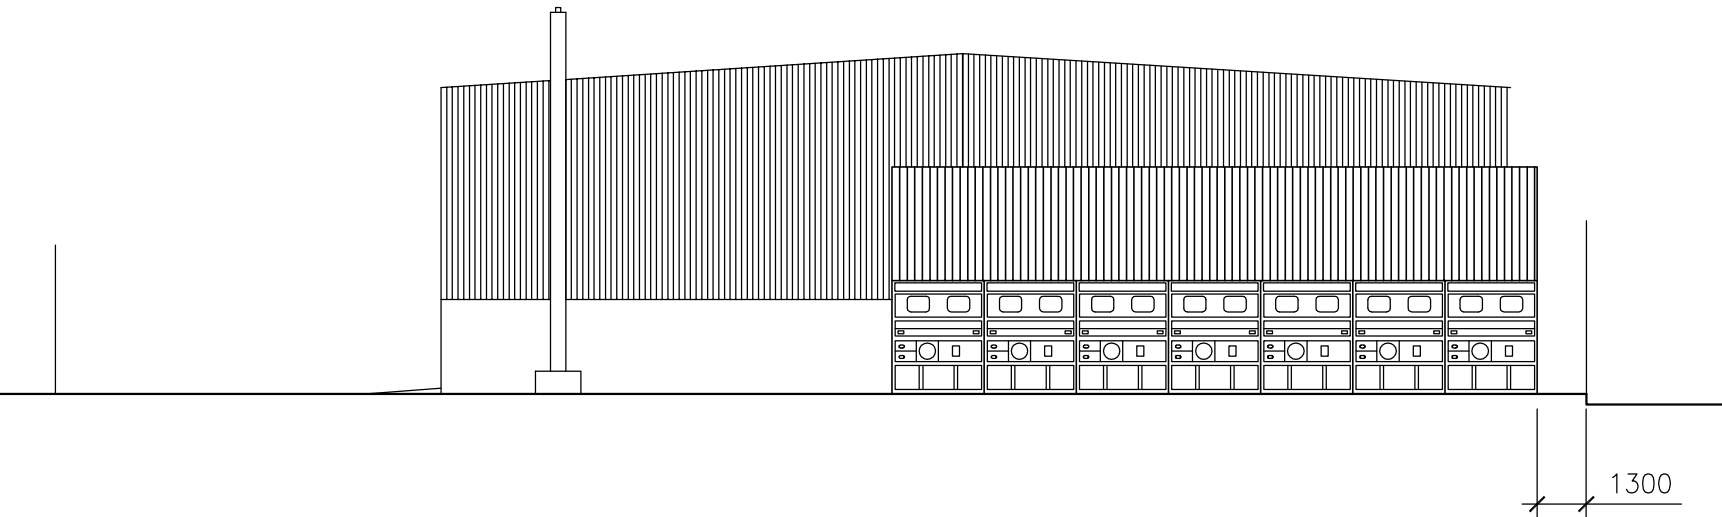

PROPOSED NORTH-EAST ELEVATION
(Obscured by railway embankment)

–	05–8–26	Planning Issue.	DGI	DGI
REV	DATE	REVISION DESCRIPTION	BY	CHK'D
DENNIS G IREMONGER I. Eng. IMI Struct.E Tel: 077 29 35 69 76. e-mail: den@maketime4it.com				
Project REDSTAR FOOD SERVIC LTD, 26 BRUNEL WAY, FAREHAM, PO15 5SD			Project no. 2514-RS-01	
Drwg. Title North East Elevations Existing and Proposed.			Drwg. no. 05	Rev: –
			Scale @ A3 1:200	