




CG FRY & SON
BUILDERS


DEVELOPMENT ~ PARTNERSHIP HOUSING ~ CONTRACTING

C G Fry & Son Ltd. Litton Cheney Dorchester Dorset DT2 9AS
Tel: 01308 482000 www.cgfry.co.uk


WELBORNE

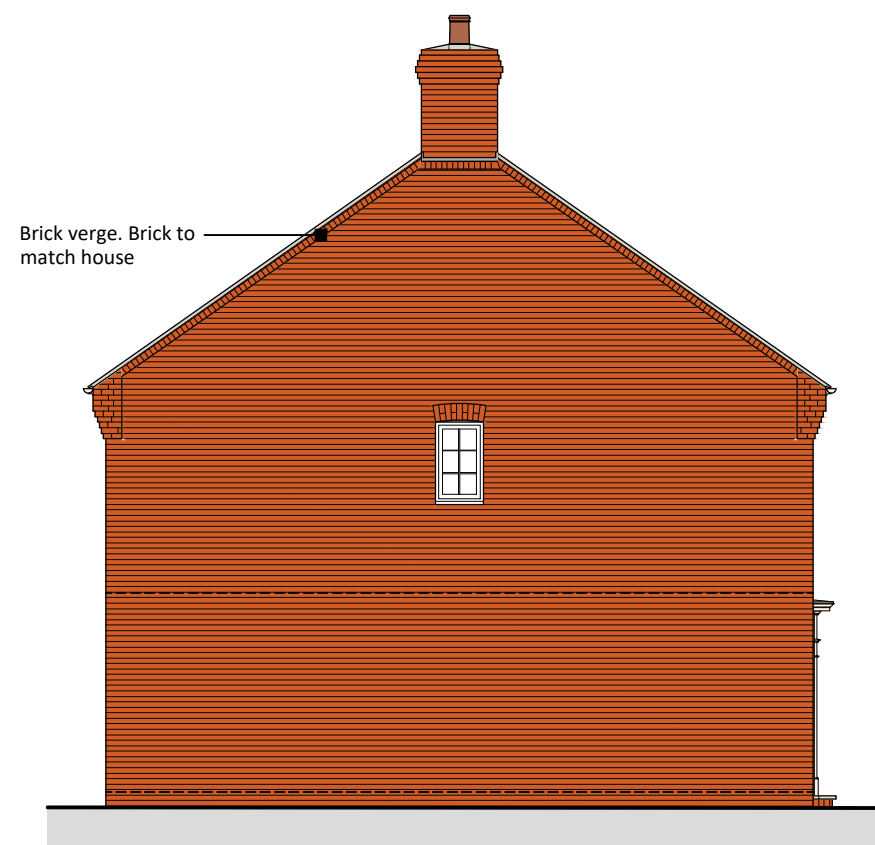

Side 2 Elevation

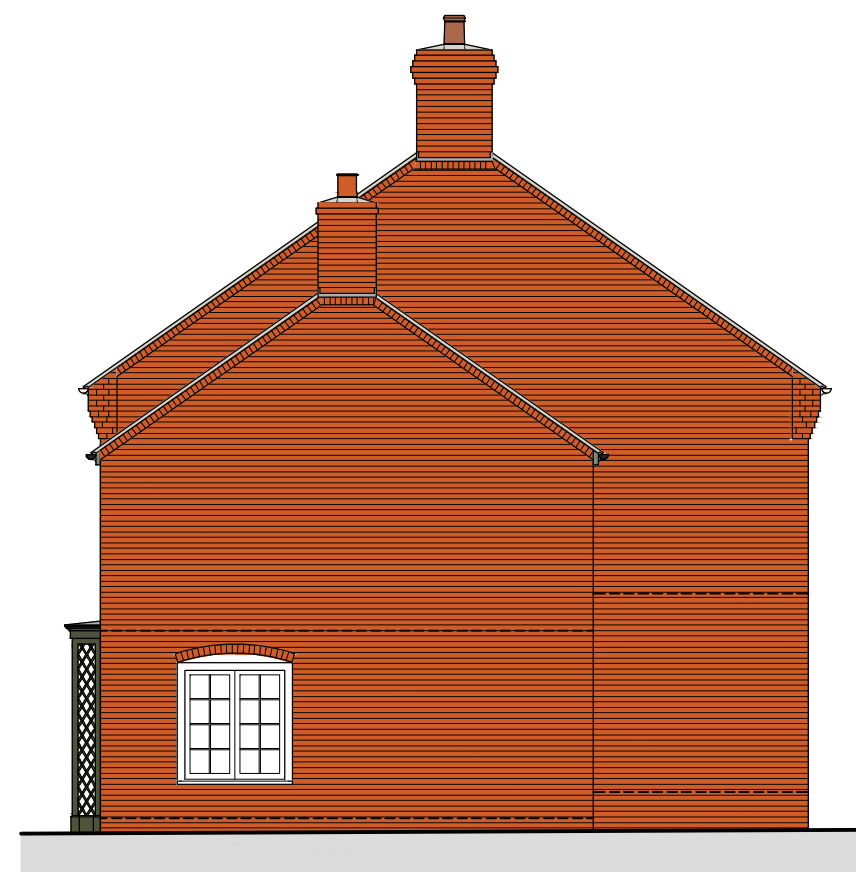

Side 1 Elevation

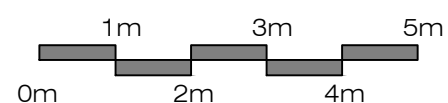

Welborne - Chesterfield

Drawing No. 169-172-P-005- Side Elevations - Rev -
Scale 1:100 at A3 - November 2025