


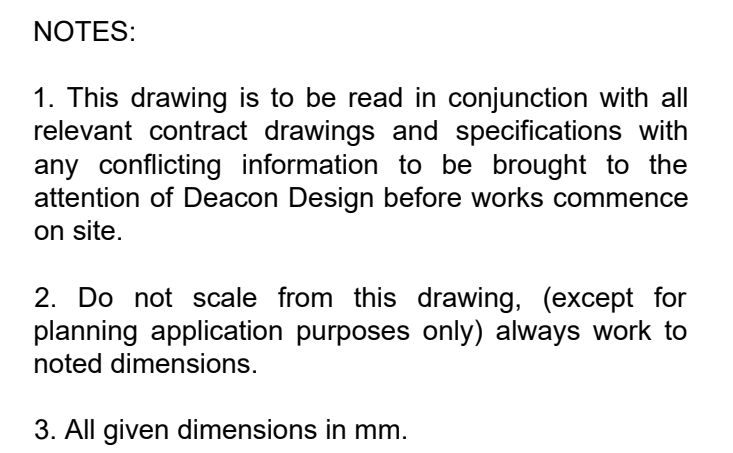

 Planning Application Boundary

 Area outside boundary to be delivered by Welborne Garden Village

	Proposed Tree Planting
	Proposed Ornamental Shrub and Groundcover Planting
	Instant Formal Hedgerow to define private front gardens facing public realm 1.2m high
	Formal Low Lavender Hedge to provide flat amenity space
	Proposed Climbers planted to screen walls with supporting trellis / wire structure as required
	Proposed feature shrubs
	Proposed bulbs

 Proposed 1.8m Wall- see Architect's drawings for further details

 Proposed 1.8m High Woven Panel Timber Fencing to private rear gardens (hedgohog highways to be included within all fencing to improve connectivity for terrestrial animals throughout the site)

 Proposed Rear Garden Gate Access

 Proposed Cotswold Gravel or similar and approved to front gardens

DRAWING STATUS
FOR PLANNING



PROJECT TITLE:

Welborne GV CG Fry Phase 2 RM Application

PROJECT NUMBER :	PLOT DATE :
DD741	09.09.26

DRAWING SCALE : 1:200

PAPER SIZE: A1 DRAWING BY: LS
DRAWING TITLE: Detailed Planting Plan:

Sheet 1 of 3

DRAWING NUMBER :	REVISION LETTER :
DD741L06	-
DRAWING FILE LOCATION :	

Z:\Deacon Design Ltd Dropbox\03 PROJECTS 700+1\DD741_Welborne GV CG Fry Phase 2 RM Application\04-Drawings\Autocad_Keyscape\L-Landscape Dwgs\DD741L06-09_Detailed Planting Plans.dwg