
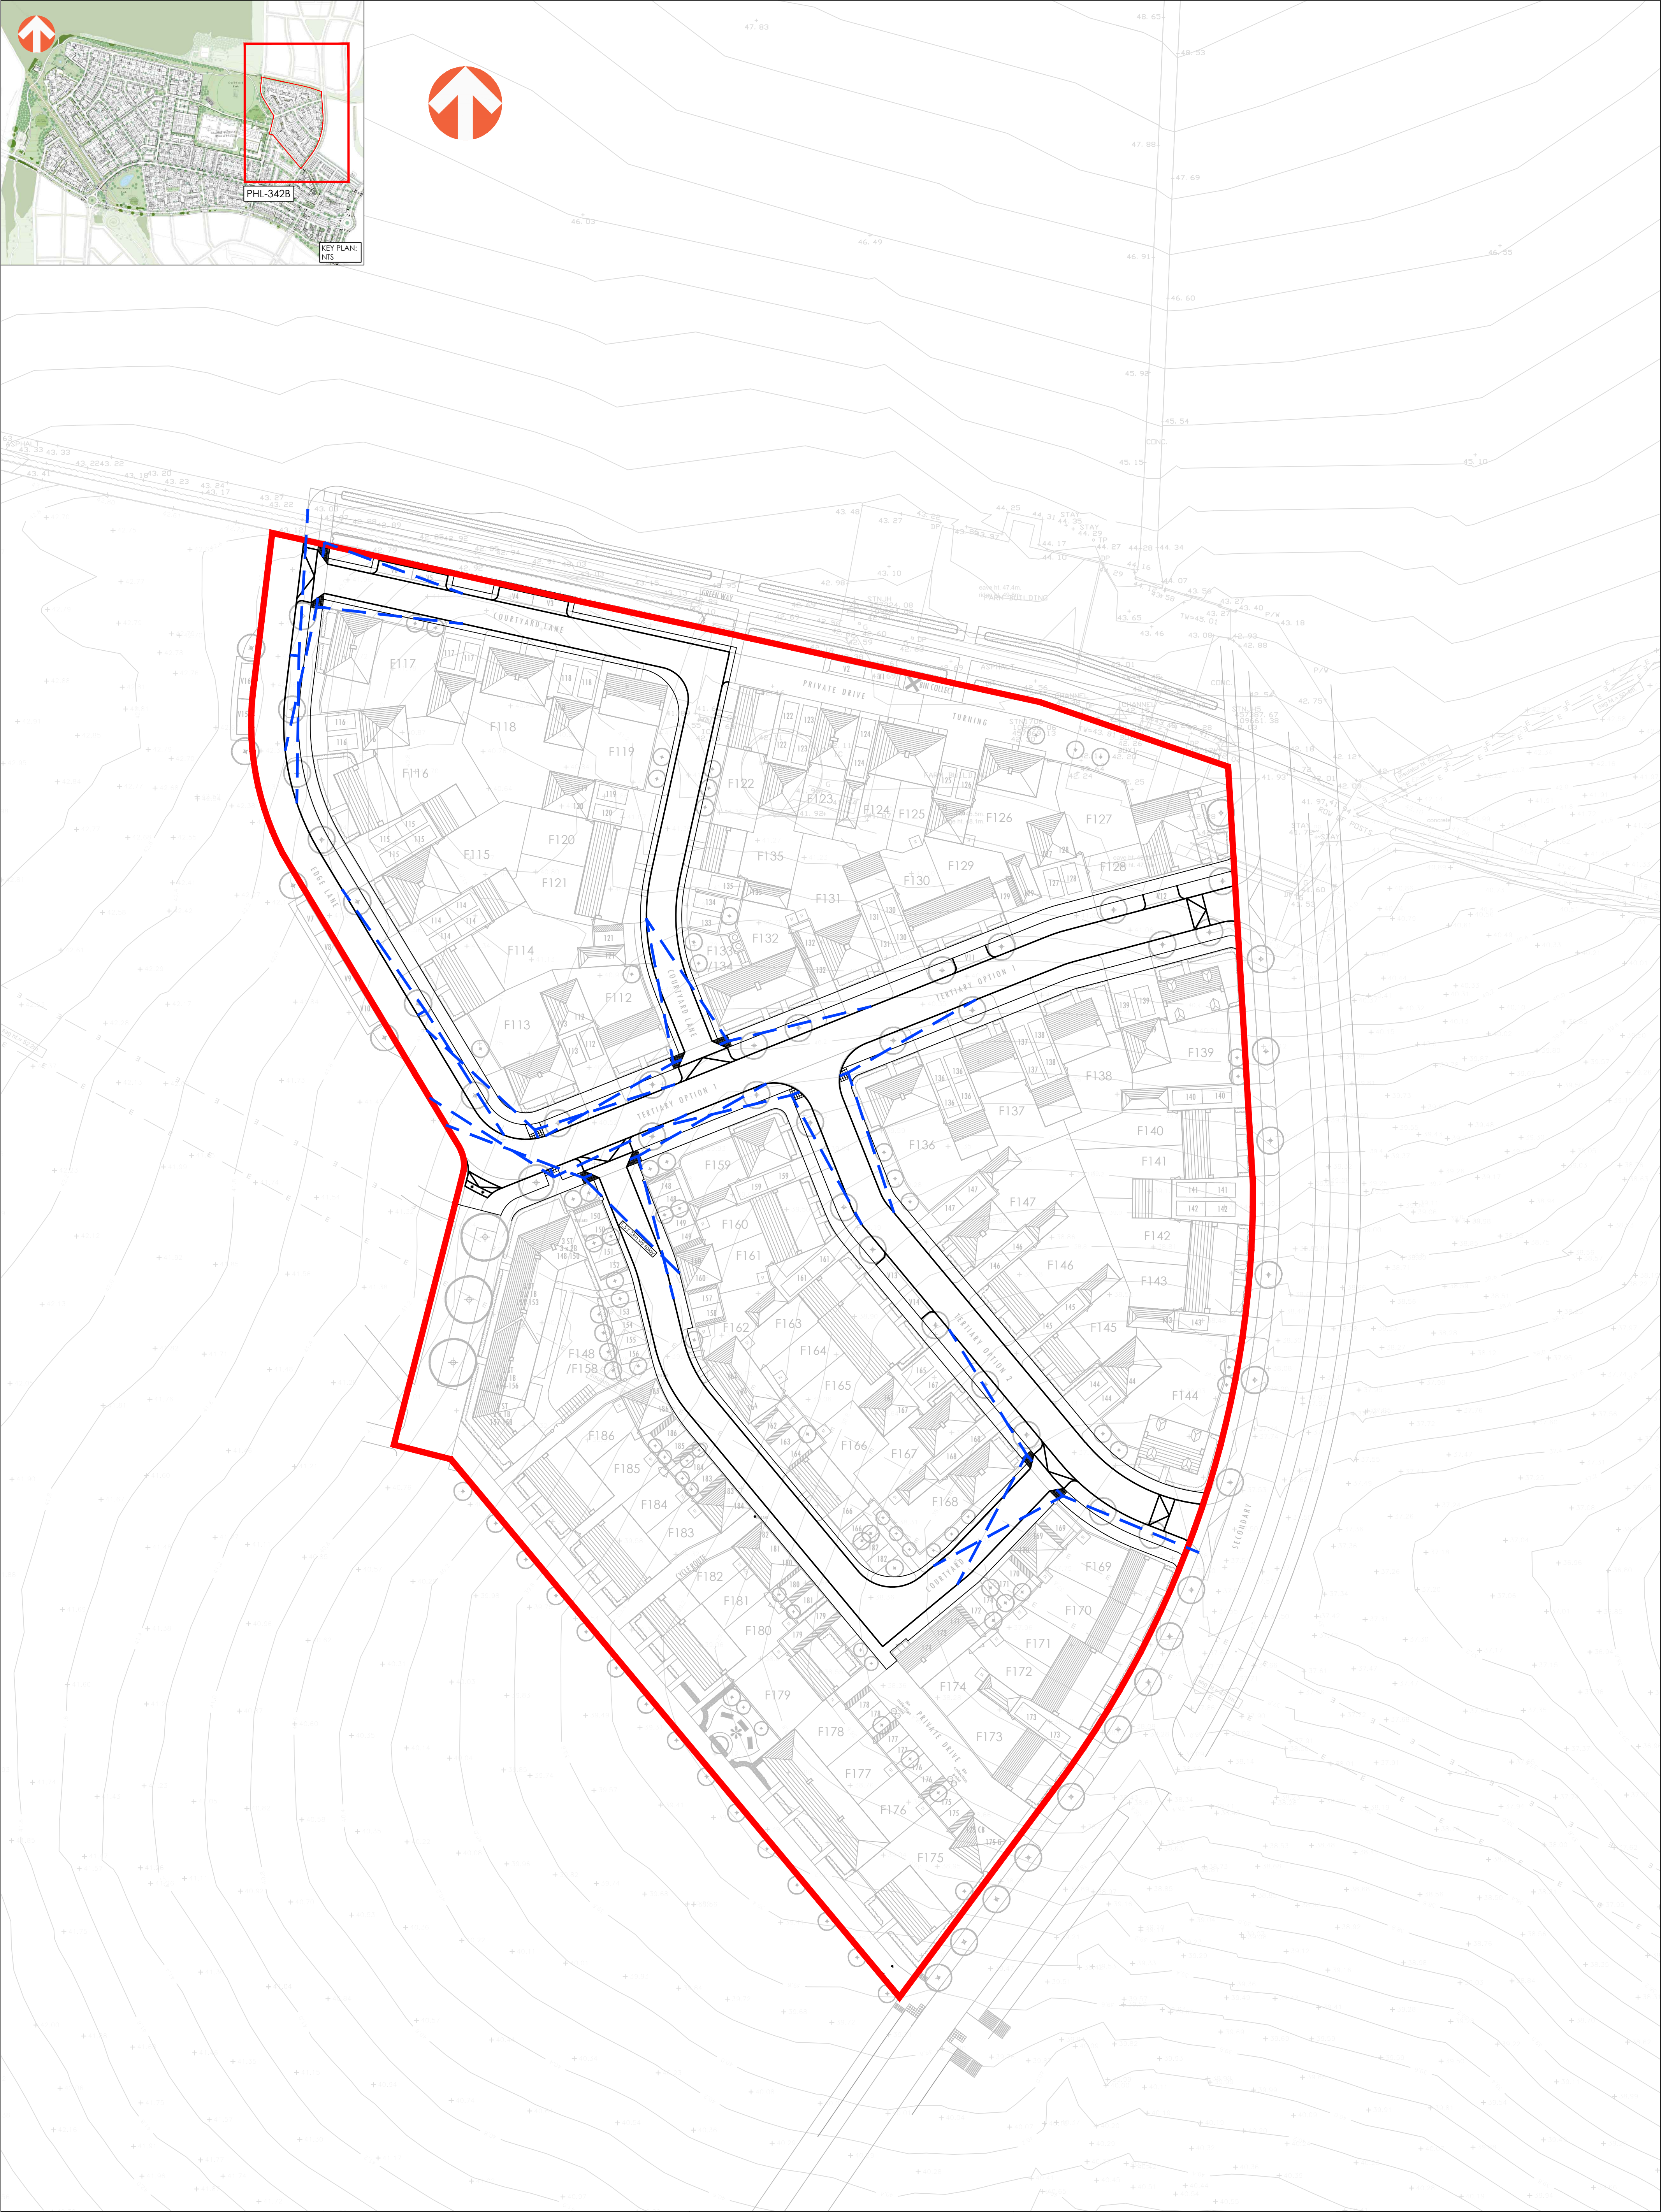


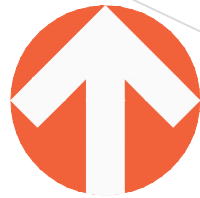

KEY:

— Phase 3B Site Boundary

- - - Visibility splay 1.5m x 25m unless otherwise stated (Manual for streets at 20mph)

A 14.08.2026 INITIAL ISSUE			IL	JR	DCH
REV	DATE	DESCRIPTION	BY	CHK	APD
CLIENT:					
 C.G.FRY & SON			 Buckland DEVELOPMENT LTD		
DRAWING STATUS: RESERVED MATTERS APPLICATION					

PROJECT: WELBORNE, FAREHAM		
TITLE: PHASE 3B - PRELIMINARY PEDESTRIAN VISIBILITY PLAN		
PROJECT No: 1429	DRAWING No: 02-PHL-342B	REV: A
SCALE @ A1: 0 1:500 25 metres		



AWP (Exeter) LLP, Ada House, Pynes Hill, Exeter, EX2 5TU
Tel: 01392 409007 Web: www.awpexeter.com