


CONSERVATION DOORS

OPEN IN with Timber Cill: 68mm Frame

22/03/2023 REVISION J

FILE: FD1-31SX

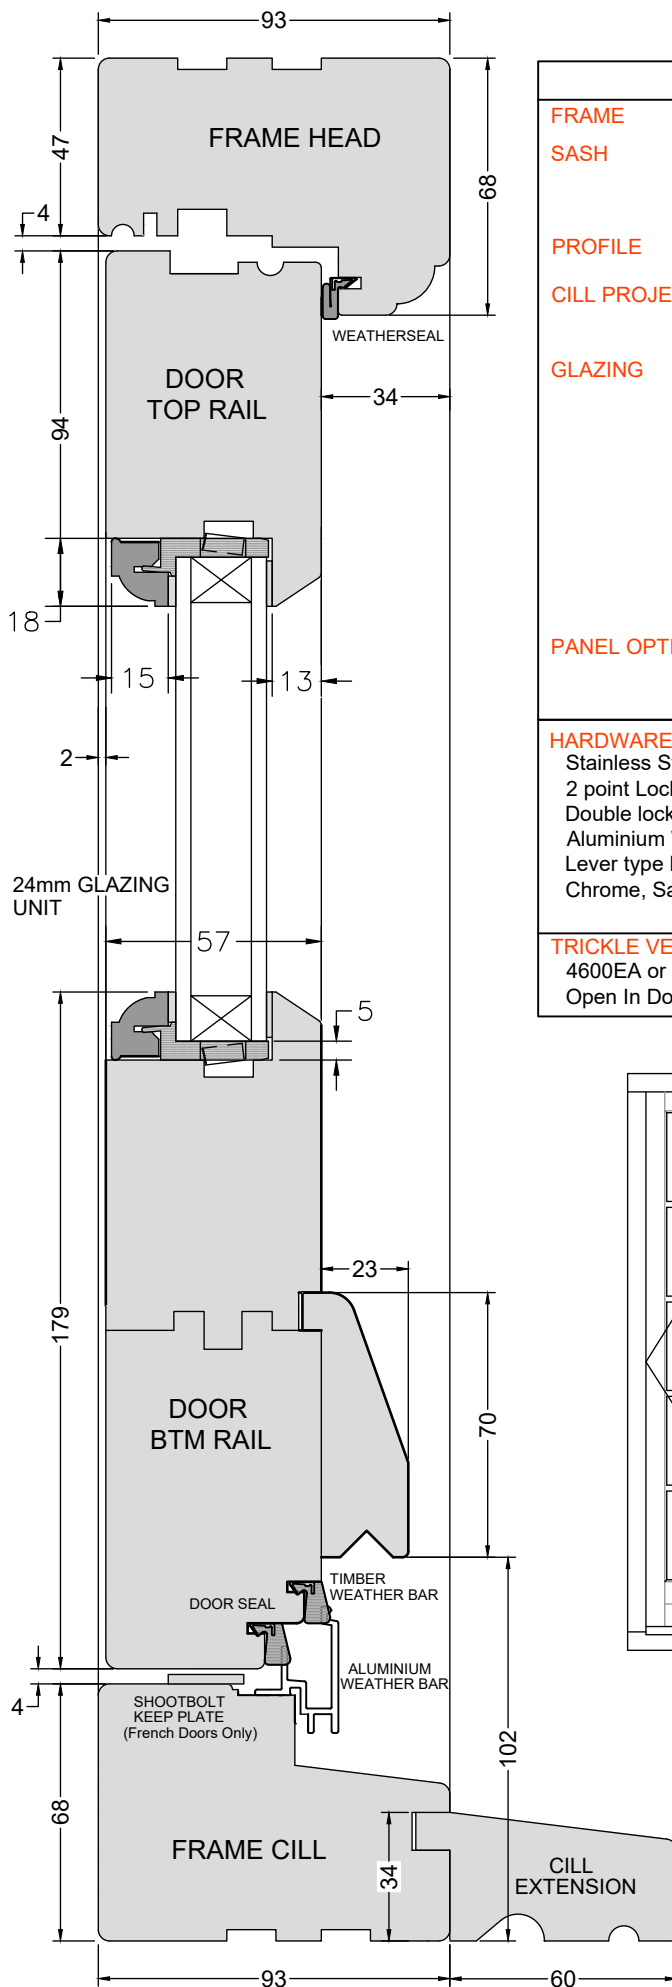

STANDARD SPECIFICATIONS



FRAME	68 x 93mm HEAD, JAMBS.
SASH	94 x 57mm TOP RAIL & STILES 179 x 57mm BOTTOM RAIL 179 x 57mm MID RAIL if specified.
PROFILE	OVOLO (shown) or LAMBS TONGUE
CILL PROJECTION	60mm (shown) Flush, 35mm or 85mm. 110mm Cill extender can be fitted, but is not covered by warranty.
GLAZING	24mm Low E Sealed Unit. (4mm/16mm Warm Edge Spacer/4mm) Obscure, Sound Control, Toughened and Laminated Options available, Argon filled cavity. Outer perimeter has Standard Warm Edge Spacer, colour WHITE, Optional BLACK. Also available with 14mm (4/6/4) glazing with SILVER or BRONZE Colour Aluminium spacer Laminated SBD glazing is 24.8mm (6.8mm/14mm/4mm) All Curved Glass will have Aluminium spacer Clip & Bead glazing bead system.
PANEL OPTIONS	28mm Insulated Core MDF Faced Flat Panel. 45mm Insulated Core with MDF Raised & Fielded profiles on both sides.

HARDWARE/FITTINGS

Stainless Steel Lift Off Hinges (4 per door) Optional Hinge Bolts
2 point Locking Shootbolt with central mortice dead bolt and latch set.
Double locking cylinder
Aluminium Weather Drip Bar.
Lever type Handles with Backplate, available in Polished Brass, Polished Chrome, Satin Chrome, Bright Bronze, Satin Bronze, Black or White.

TRICKLE VENTS

4600EA or 1700EA Trickle Vents cannot be fitted to 68mm Head on Open In Doors. Use 92mm Head or fit Vent to Top Rail.

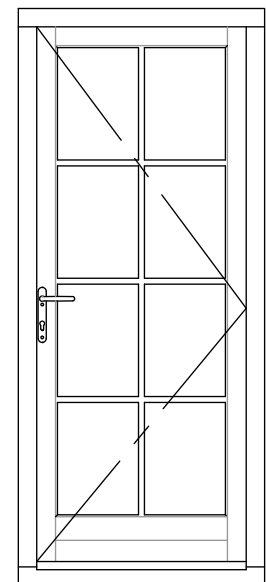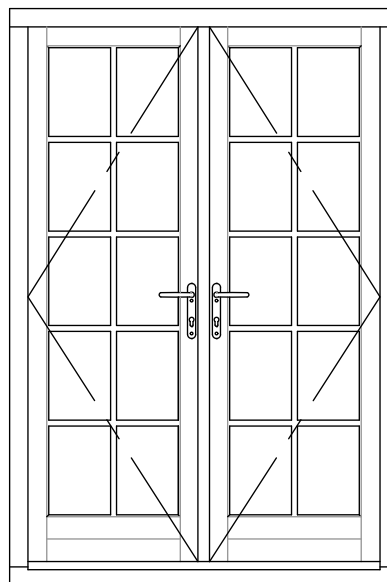

**DUE TO PROGRESSIVE DEVELOPMENT
MUMFORD & WOOD LIMITED RESERVE
THE RIGHT TO MODIFY OR CHANGE
SPECIFICATIONS WITHOUT PRIOR NOTICE**

THIS DRAWING & SPECIFICATIONS ARE THE PROPERTY OF MUMFORD & WOOD Ltd. THEY ARE ISSUED IN STRICT CONFIDENCE AND SHALL NOT BE REPRODUCED, COPIED OR USED AS THE BASIS FOR MANUFACTURING WITHOUT WRITTEN PERMISSION.



TOWER BUSINESS PARK,
KELVEDON ROAD
TIPTRÉE, ESSEX
CO5 0LX
Tel: 01621 818155 FAX: 01621 818175
EMAIL: sales@mumfordwood.com
WEB: www.mumfordwood.com