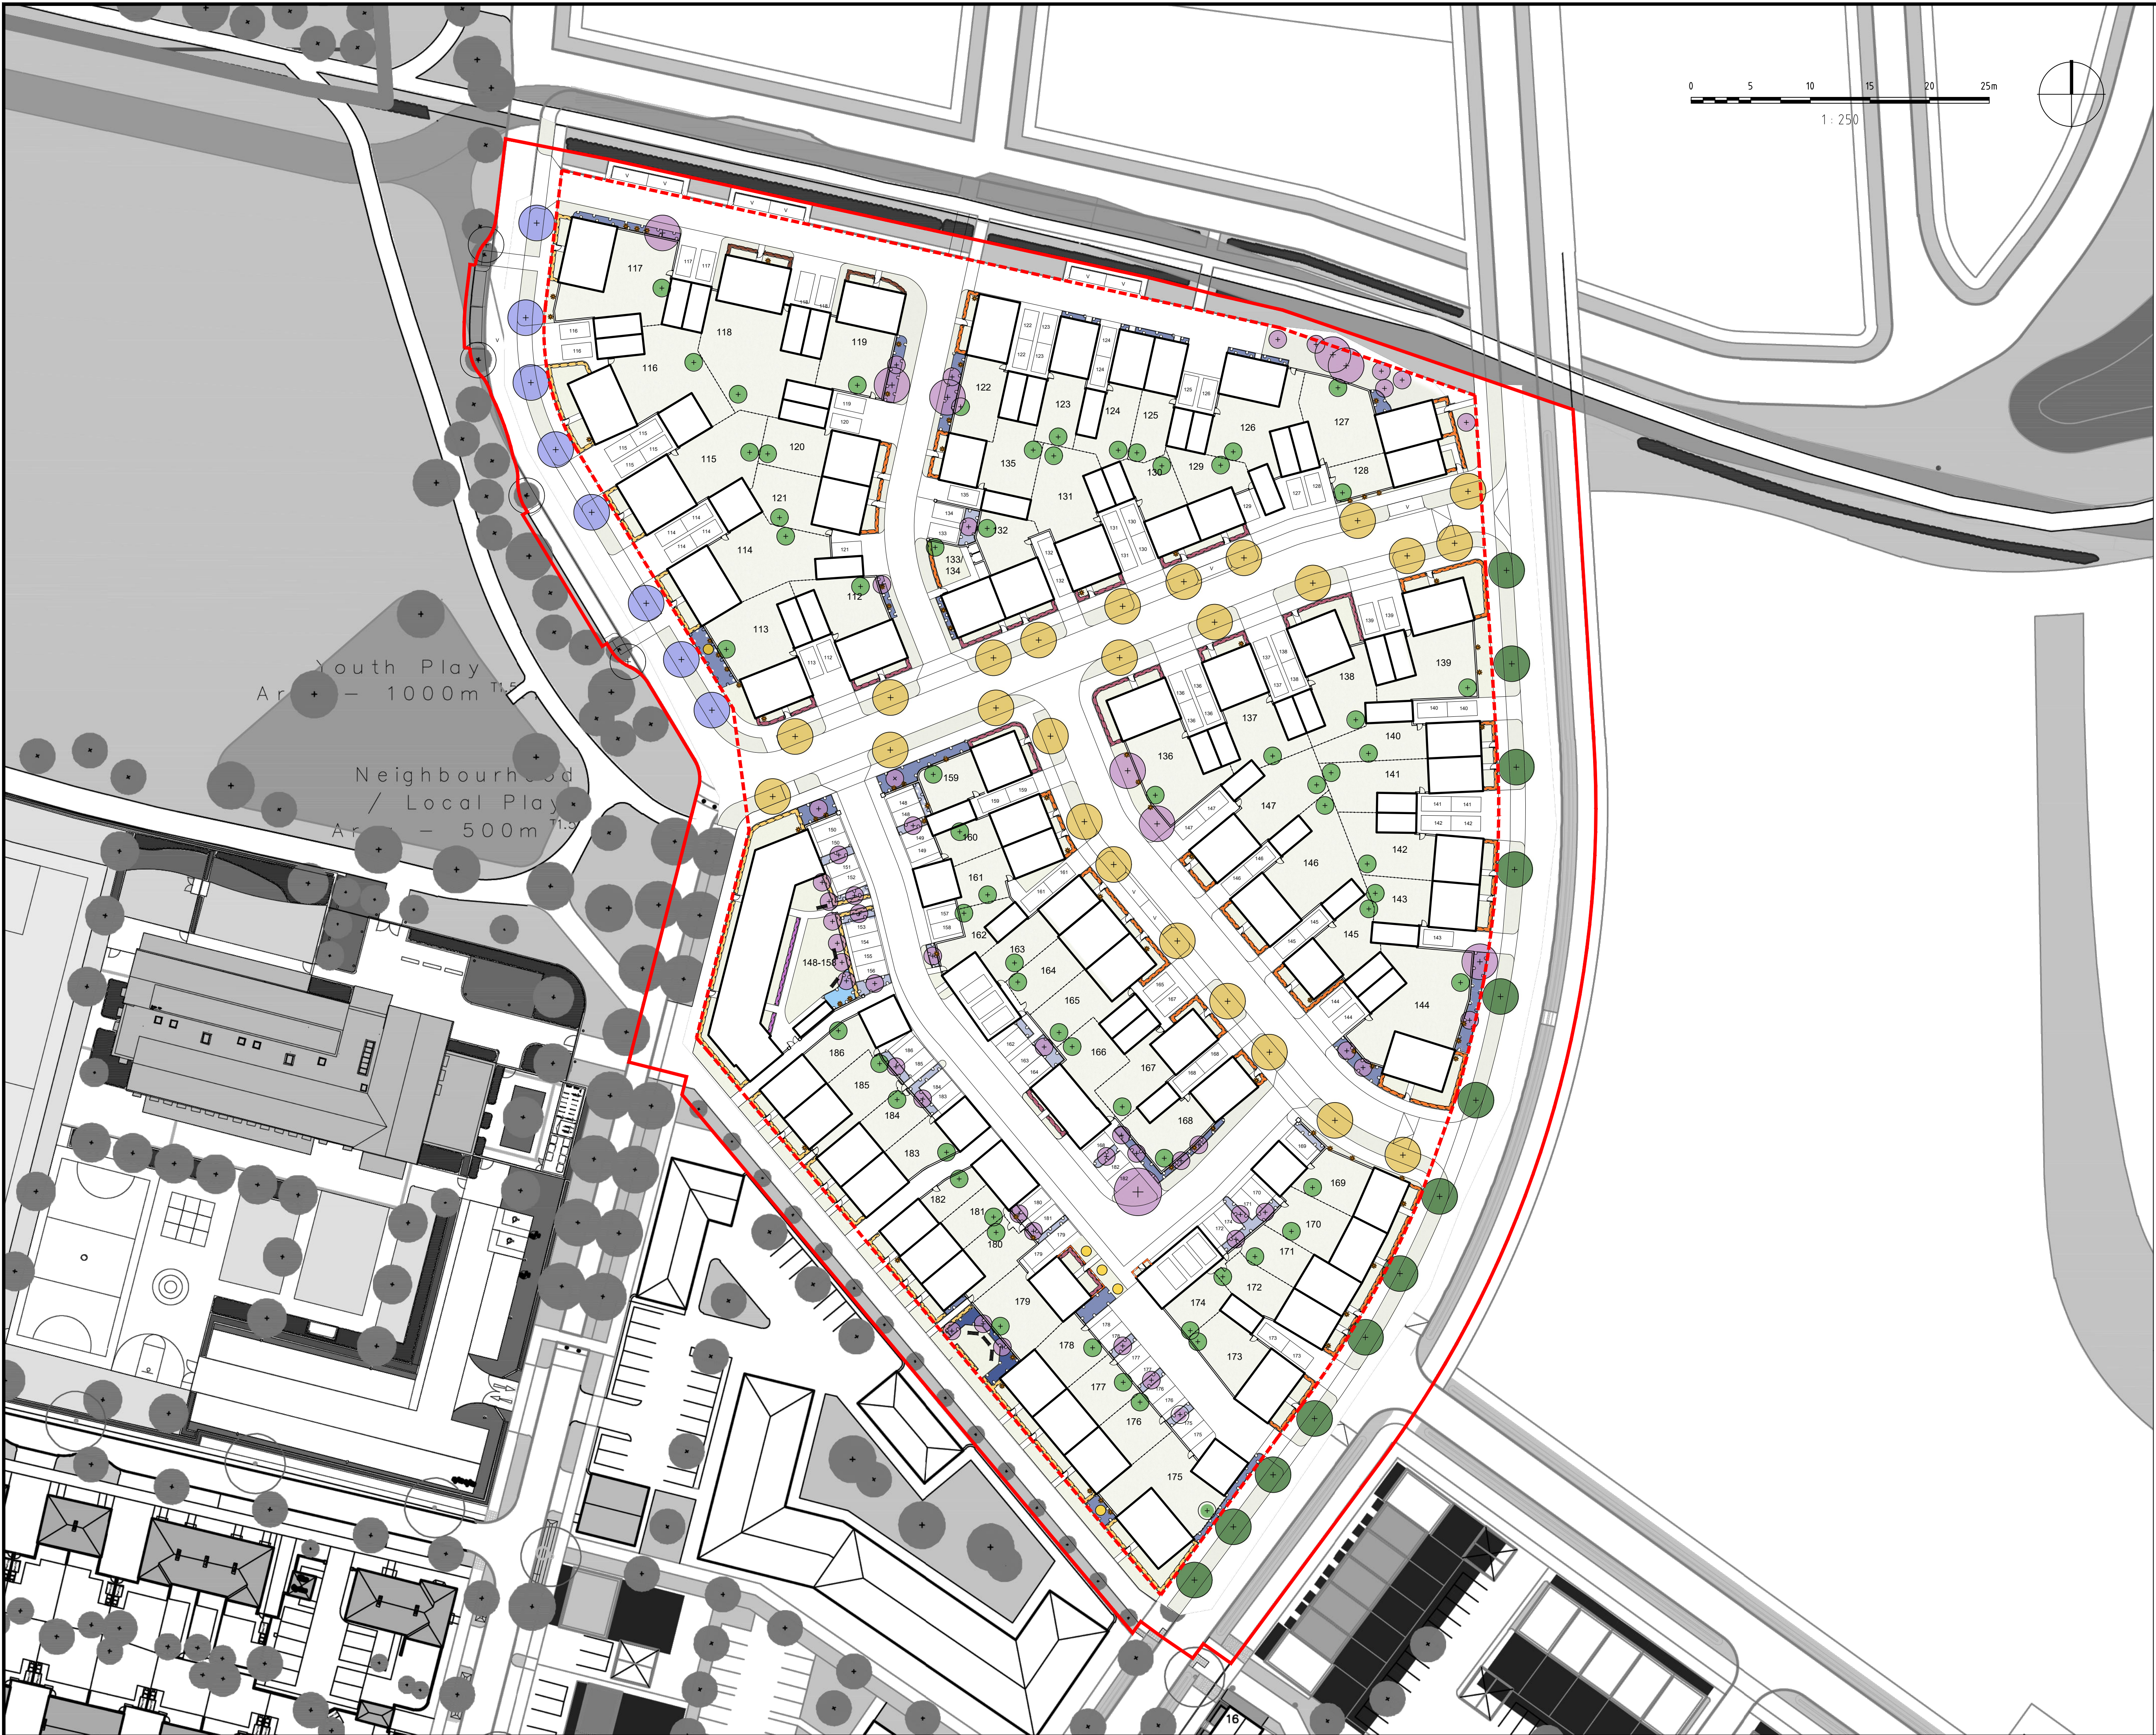


- NOTES:
1. This drawing is to be read in conjunction with all relevant contract drawings and specifications with any conflicting information to be brought to the attention of Deacon Design before works commence on site.
 2. Do not scale from this drawing, (except for planning application purposes only) always work to noted dimensions.
 3. All given dimensions in mm.

- KEY**
- Application Site boundary
 - Area outside boundary to be delivered by Welborne Garden Village
- Tree Planting**
- Proposed Tree Planting / Hierarchy: Juglans regia
 - Acer campestre 'Streetwise'
 - Sorbus aria 'Majestica'
 - Feature Trees
 - Rear Garden Trees
- Hedge Types**
- H1 Carpinus betulus (Hornbeam) Hedge
 - H2 Mixed Native Hedge
 - H3 Ligustrum ovalifolium (Oval Leaf privet) Hedge
 - H4 Acer Campestre (Field Maple) Hedge
 - H5 Lavender Hedge
- Planting Typologies**
- PL1 Parking Court Planting
 - PL2 Frontage Planting
 - PL3 Flat Amenity Planting
 - PL4 Point of Delight Planting
- Proposed Climber Planting
 - Proposed Feature Shrubs

FINAL

31.07.26	LS	Review tree species	C	LS
30.07.26	OD	Updated street tree species	B	LS
30.07.23	OD	RLB added, Contextual information updated	A	PD

DATE	DRAWN	DESCRIPTION OF REVISION	REVISION LETTER	CHECKED BY
------	-------	-------------------------	-----------------	------------

DRAWING STATUS
FOR PLANNING



DEACON DESIGN
Landscape Architecture | Masterplanning | Urban Design
1 Purbeck House, 1a Wallington Hill, Fareham, PO16 7BJ
www.deacondesign.co.uk | info@deacondesign.co.uk
Copyright Deacon Design Ltd

PROJECT TITLE:
Welborne GV CG Fry Phase 2 RM Application

PROJECT NUMBER: DD741 PLOT DATE: 10.07.26

DRAWING SCALE: 1:500 APPROVED BY: LS

PAPER SIZE: A1 DRAWN BY: OD

DRAWING TITLE:
Planting Strategy Plan

DRAWING NUMBER: DD741-L03 REVISION LETTER: C

DRAWING FILE LOCATION:
Z:\Deacon Design Ltd Dropbox\03 PROJECTS 700\DD741_Welborne GV CG Fry Phase 2 RM Application\04-Drawings\Autocad_Keyscape\Landscape Design\DD741-L03_Planting Strategy Plan.dwg