

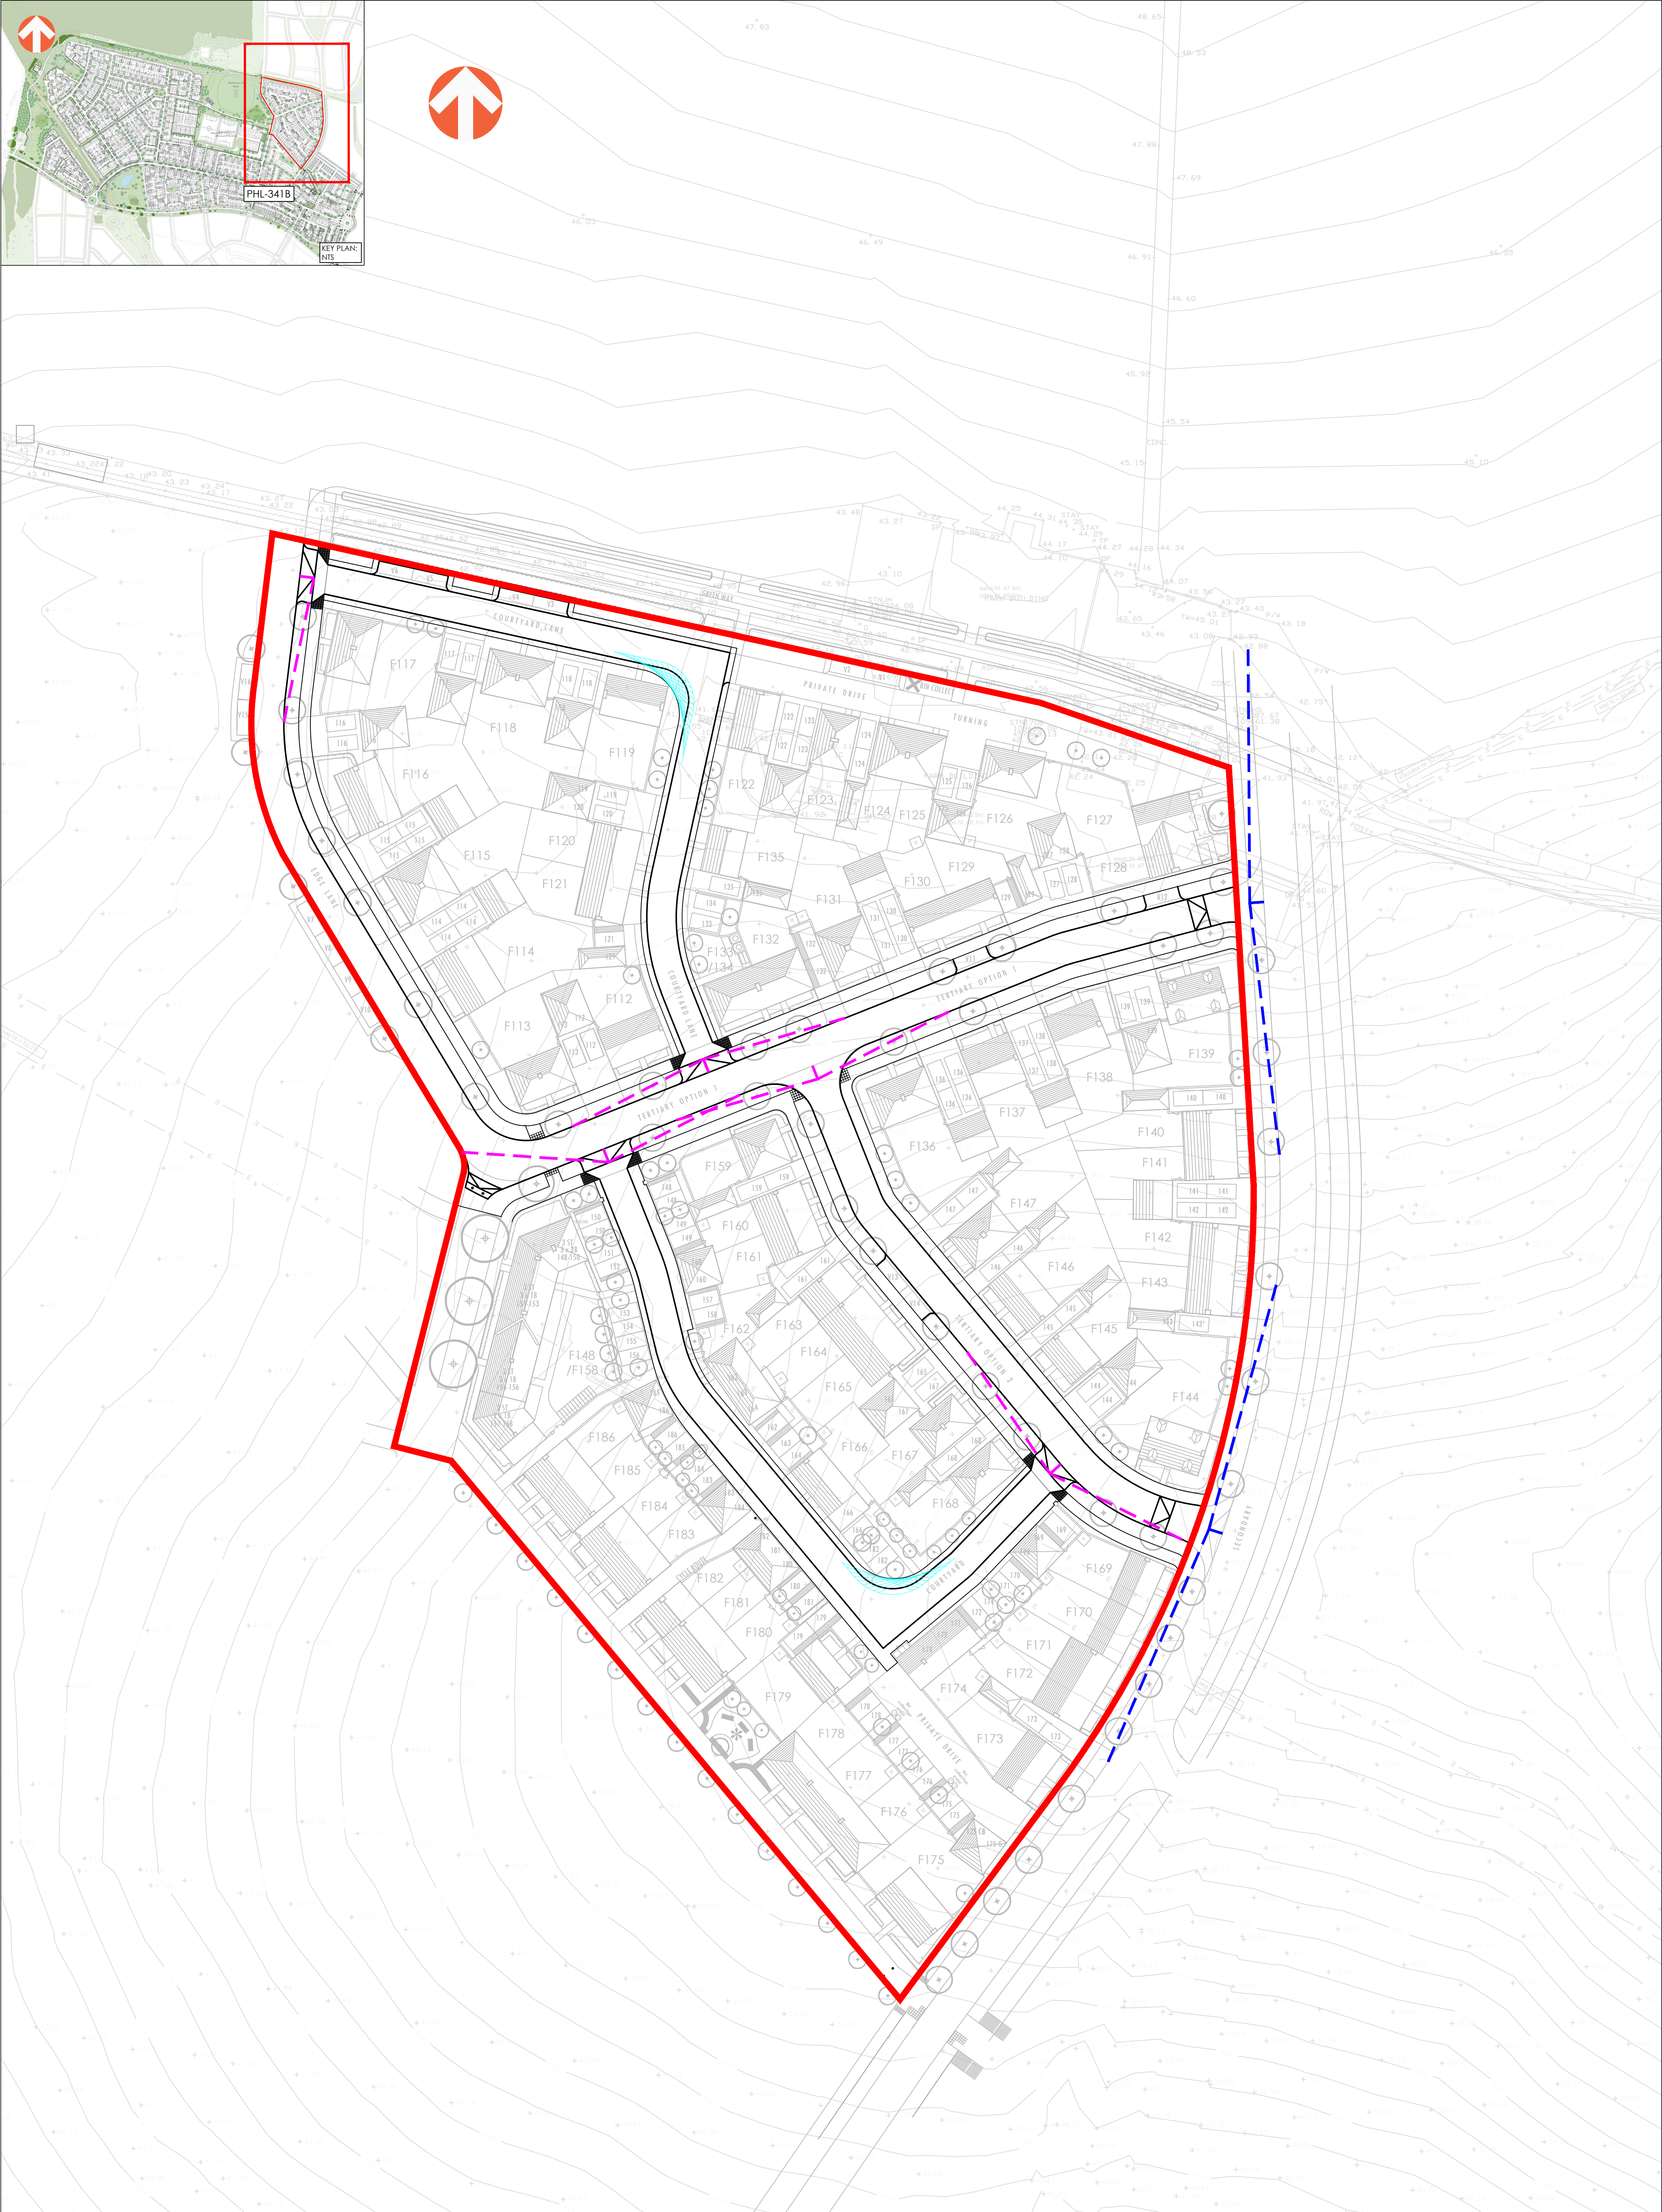


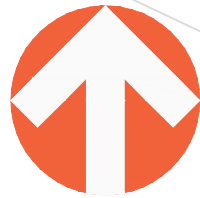

KEY:	
	Phase 3B Site Boundary
	2.4m x 25m Visibility Splay Unless Otherwise Stated (Manual For Streets At 20mph)
	2.4m x 43m Visibility Splay Unless Otherwise Stated (Manual For Streets At 30mph)
	Forward Visibility Splays In Accordance With Manual For Streets (14m/12mph Unless Otherwise Stated)

A	14.08.2026	INITIAL ISSUE	IL	JR	DCH
REV	DATE	DESCRIPTION	BY	CHK	APD
CLIENT:					
					
		C. G. FRY & SON	Buckland DEVELOPMENT LTD		
DRAWING STATUS:					
RESERVED MATTERS APPLICATION					

PROJECT: WELBORNE, FAREHAM		
TITLE: PHASE 3B - PRELIMINARY JUNCTION VISIBILITY PLAN		
PROJECT No: 1429	DRAWING No: 02-PHL-341B	REV: A
SCALE @ A1: 0 1:500 25 metres		

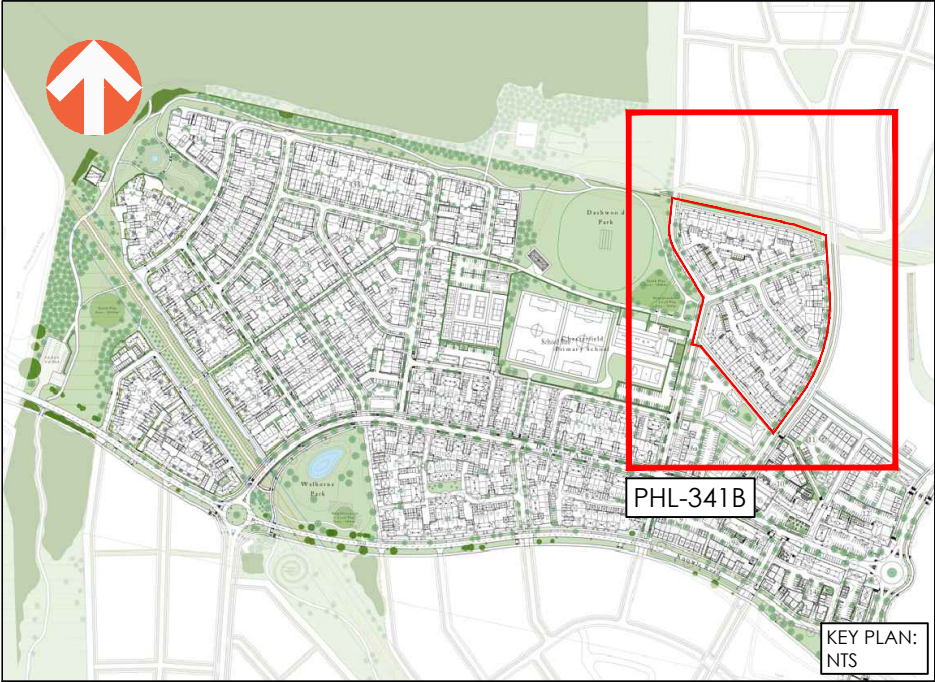

AWP (Exeter) LLP, Ada House, Pynes Hill, Exeter, EX2 5TU
Tel: 01392 409007 Web: www.awpexeter.com