


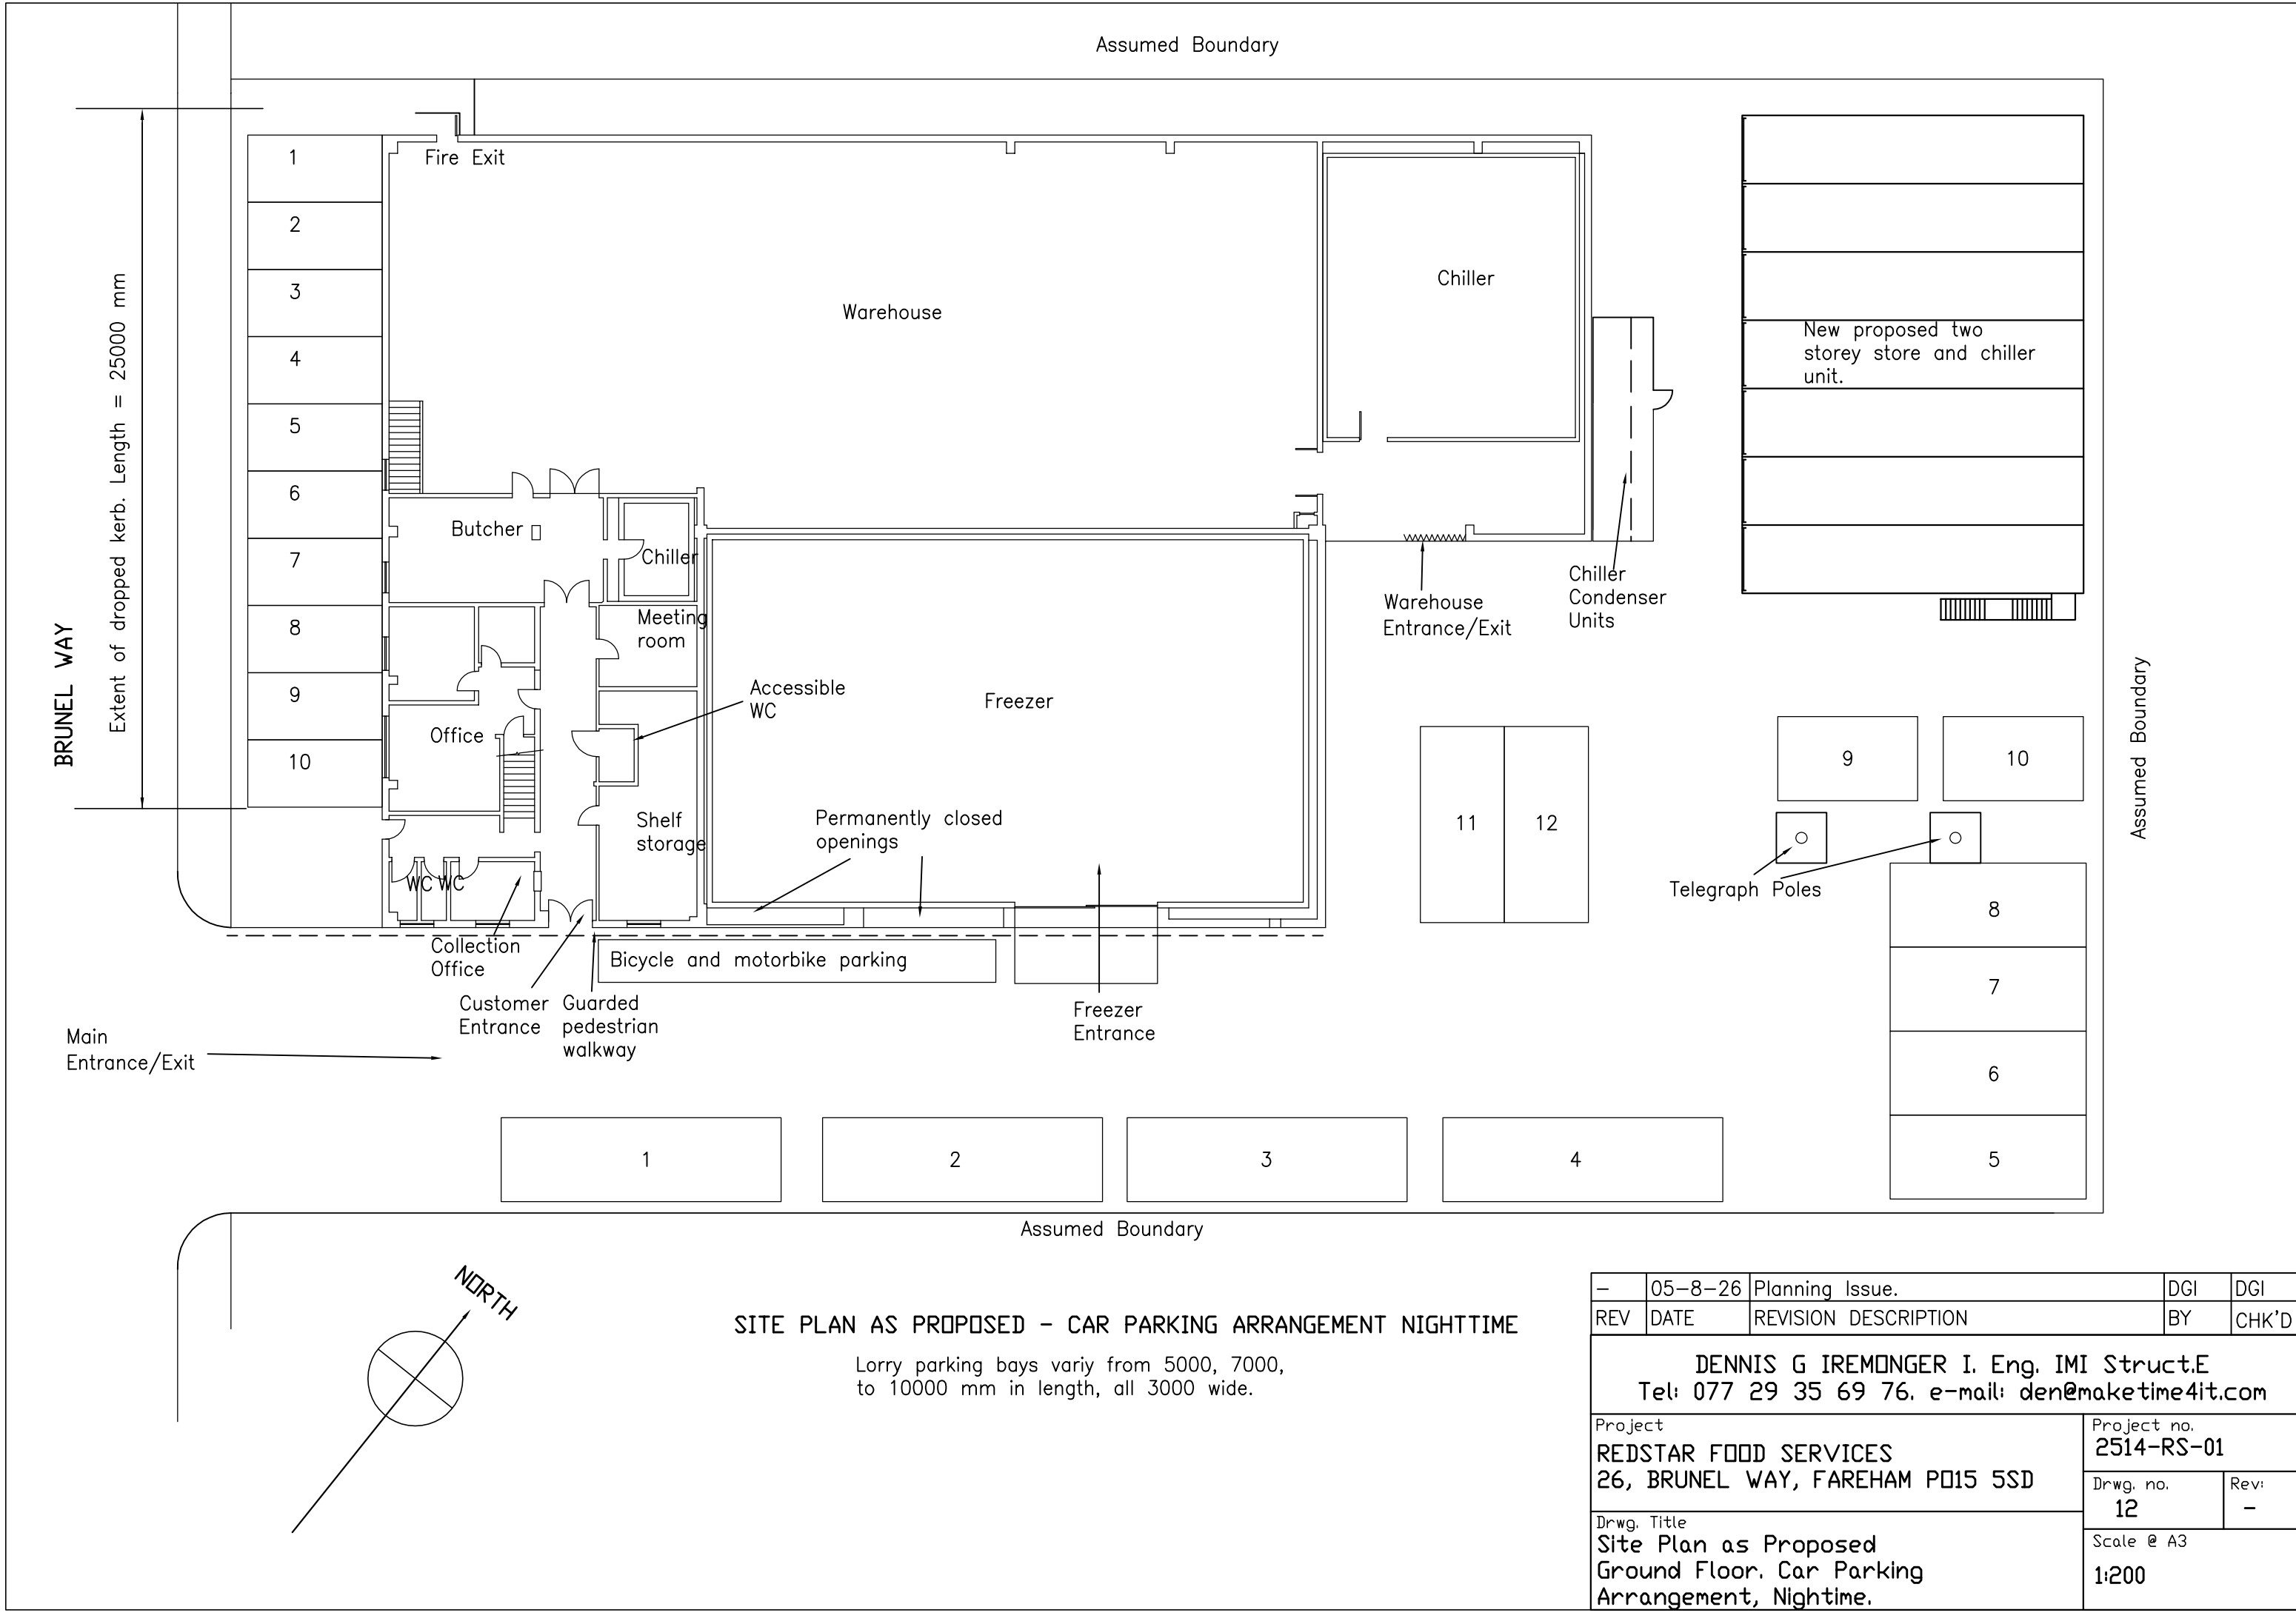

SITE PLAN AS PROPOSED - CAR PARKING ARRANGEMENT NIGHTTIME

Lorry parking bays vary from 5000, 7000, to 10000 mm in length, all 3000 wide.

|                                                                                              |         |                      |                           |           |
|----------------------------------------------------------------------------------------------|---------|----------------------|---------------------------|-----------|
| -                                                                                            | 05-8-26 | Planning Issue.      | DGI                       | DGI       |
| REV                                                                                          | DATE    | REVISION DESCRIPTION | BY                        | CHK'D     |
| DENNIS G IREMONGER I. Eng. IMI Struct.E<br>Tel: 077 29 35 69 76. e-mail: den@maketime4it.com |         |                      |                           |           |
| Project<br>REDSTAR FOOD SERVICES<br>26, BRUNEL WAY, FAREHAM PO15 5SD                         |         |                      | Project no.<br>2514-RS-01 |           |
| Drwg. Title<br>Site Plan as Proposed<br>Ground Floor, Car Parking<br>Arrangement, Nighttime. |         |                      | Drwg. no.<br>12           | Rev:<br>- |
|                                                                                              |         |                      | Scale @ A3<br>1:200       |           |