
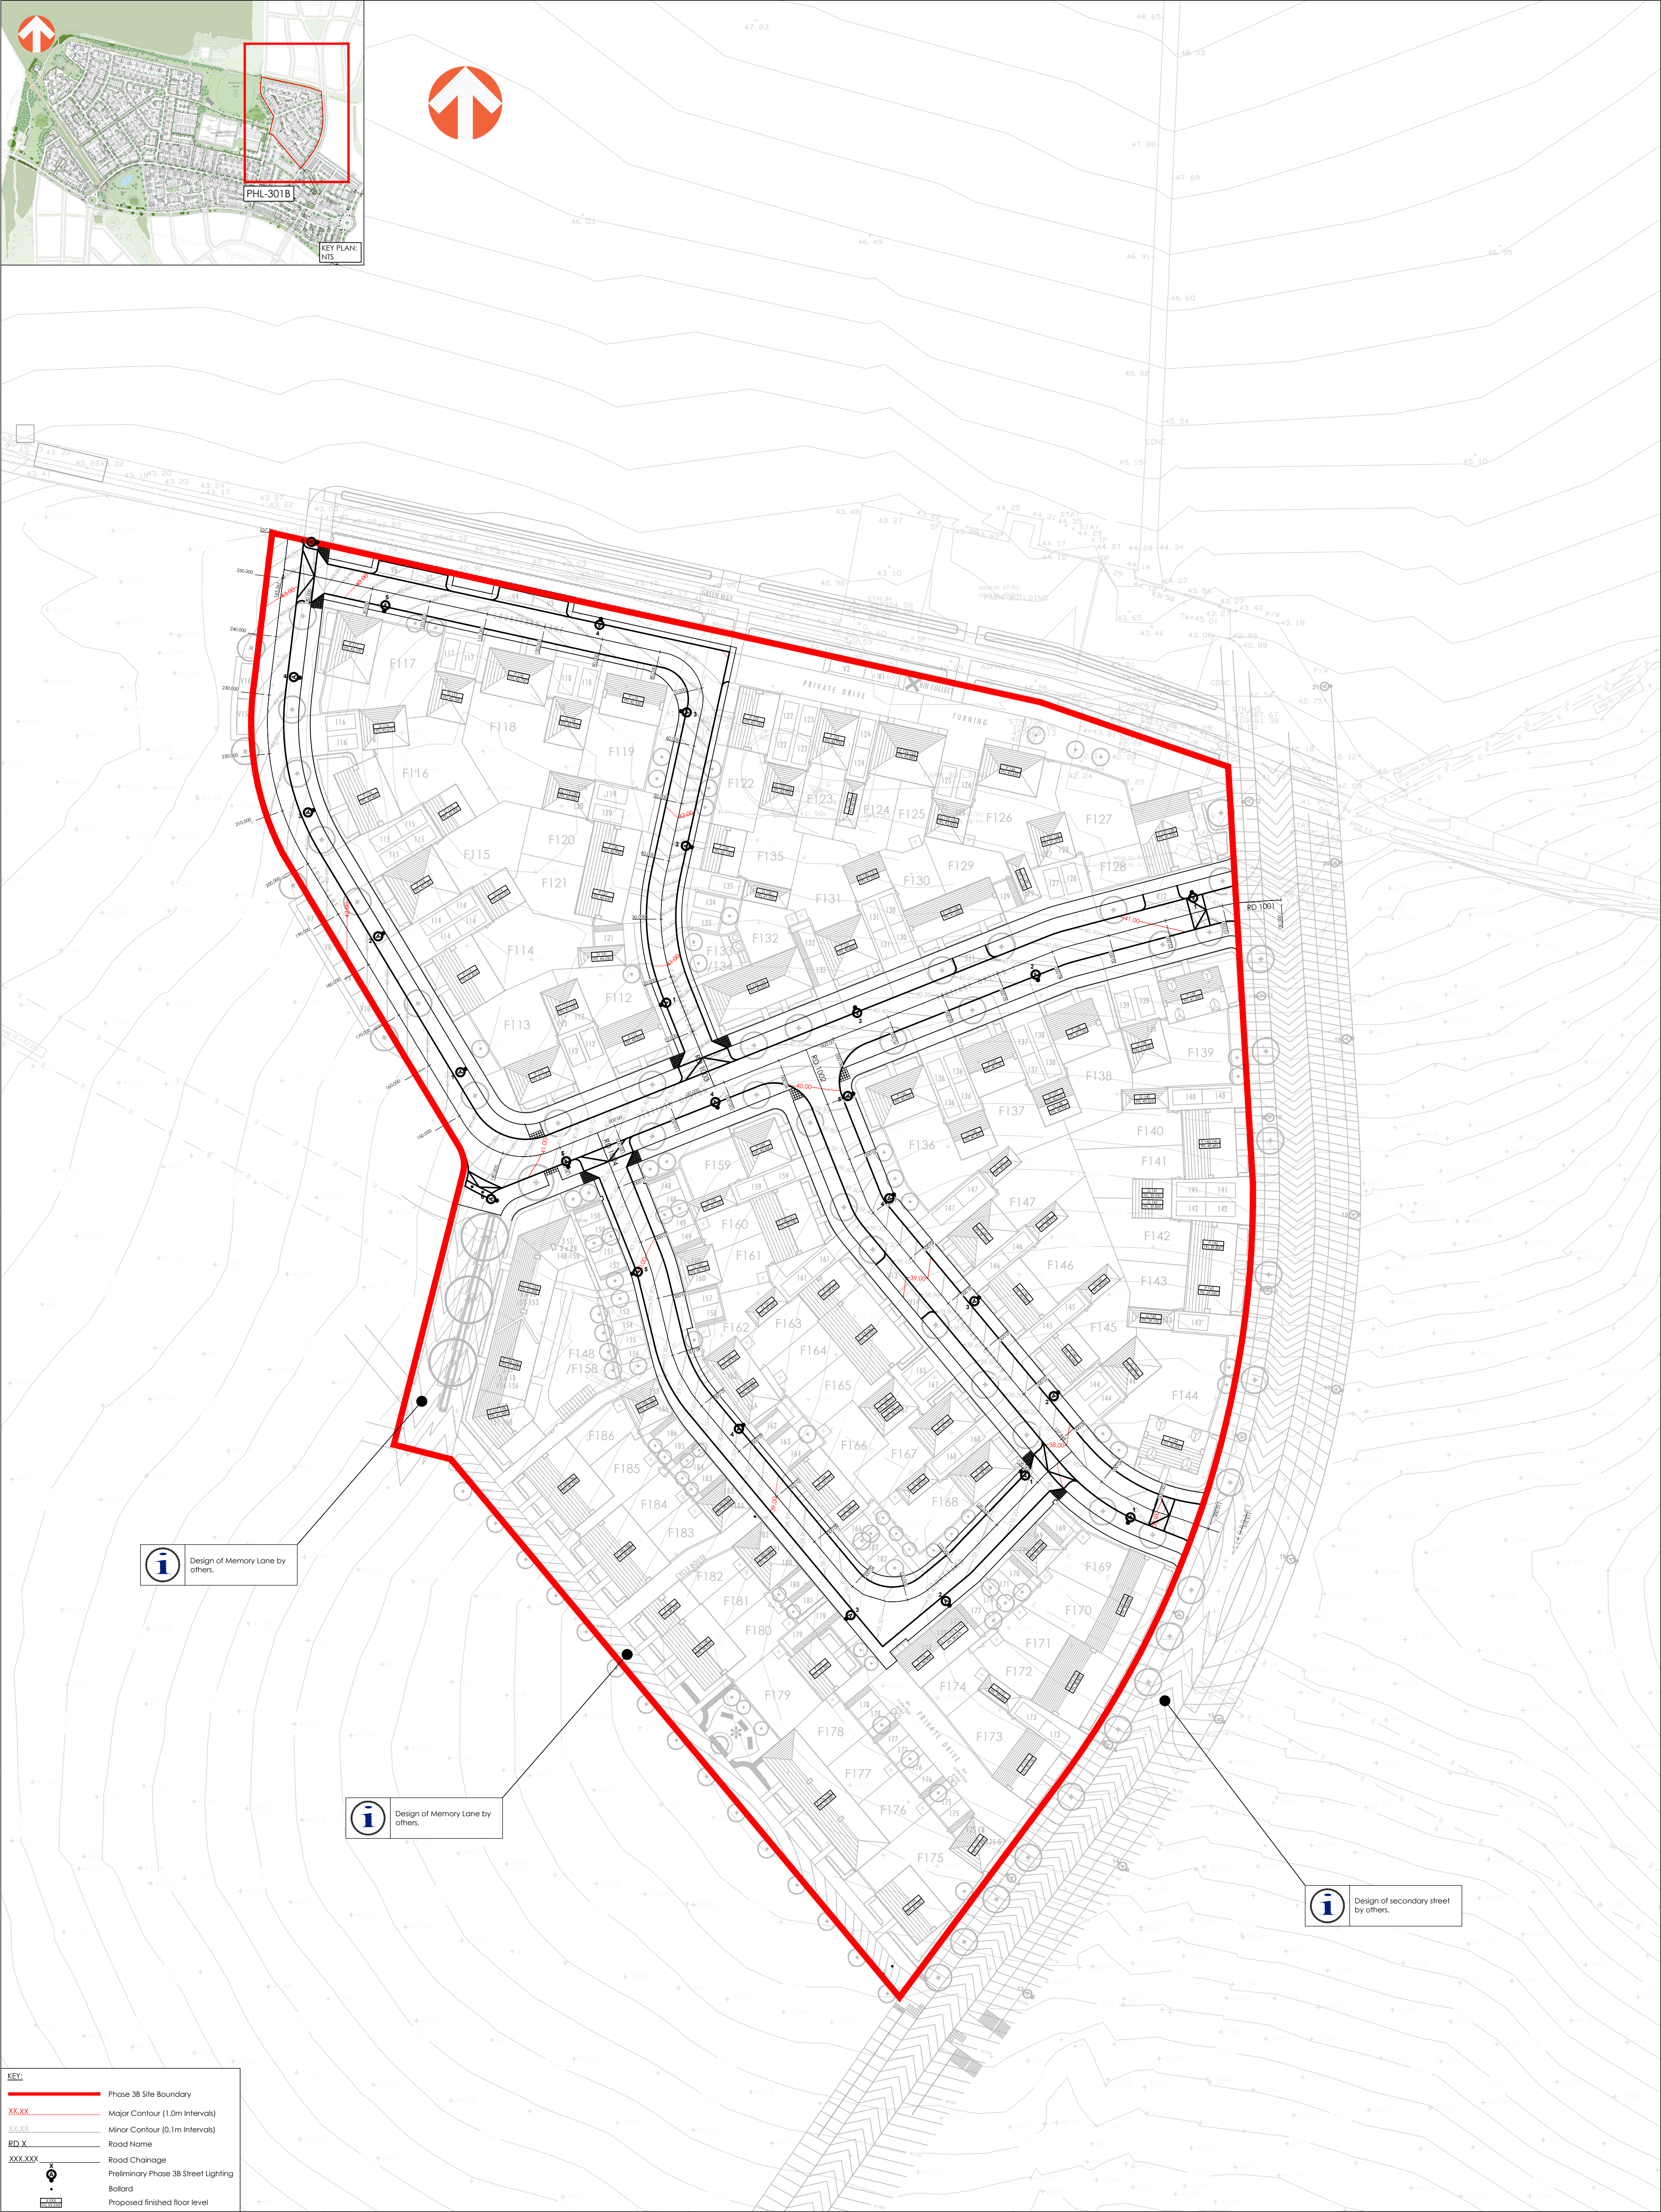
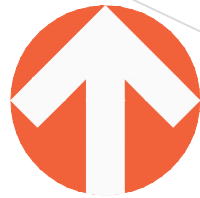


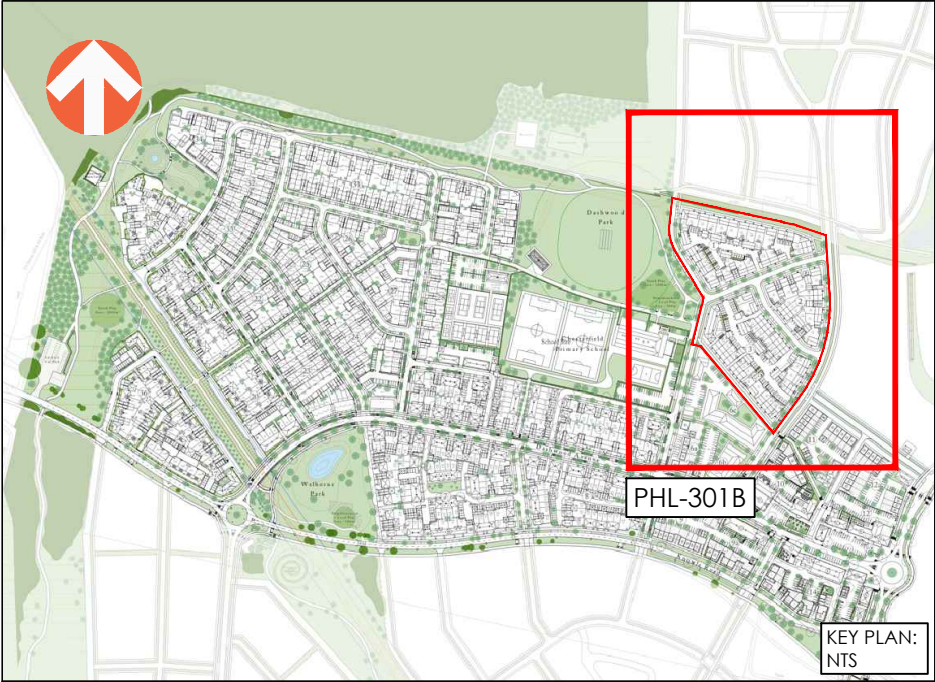

 Design of Memory Lane by others.

 Design of Memory Lane by others.

 Design of secondary street by others.

KEY:	
	Phase 3B Site Boundary
	Major Contour (1.0m Intervals)
	Minor Contour (0.1m Intervals)
	Road Name
	Road Chainage
	Preliminary Phase 3B Street Lighting
	Bollard
	Proposed finished floor level

- NOTES:
- All works depicted are subject to detailed design and associated technical approval processes.
 - Plot levels may vary +/- 300mm at detailed design.
 - Street lighting column positions are indicative only and subject to formal design at detailed design stage.
 - All infrastructure outside of the red line parcel boundary are to be designed by others.

PROJECT: WELBORNE, FAREHAM					
TITLE: PHASE 3B - PRELIMINARY HIGHWAY LAYOUT					
PROJECT NO: 1429		DRAWING NO: 02-PHL-301B		REV: A	
SCALE @ A1: 0 1:500 25 metres					
DRAWING STATUS: RESERVED MATTERS APPLICATION					
CLIENT: C.G.FRY & SON		Buckland DEVELOPMENT LTD			
A 14.08.2026 INITIAL ISSUE		IL JR DCH			
REV DATE DESCRIPTION		BY CHK APD			



AWP (Exeter) LLP, Ada House, Pynes Hill, Exeter, EX2 5TU
Tel: 01392 409007 Web: www.awpexeter.com