


Conservation Spring Sash Window

PAS24 Specification

26/05/2023 REVISION D


FILE: SS4-01aSX

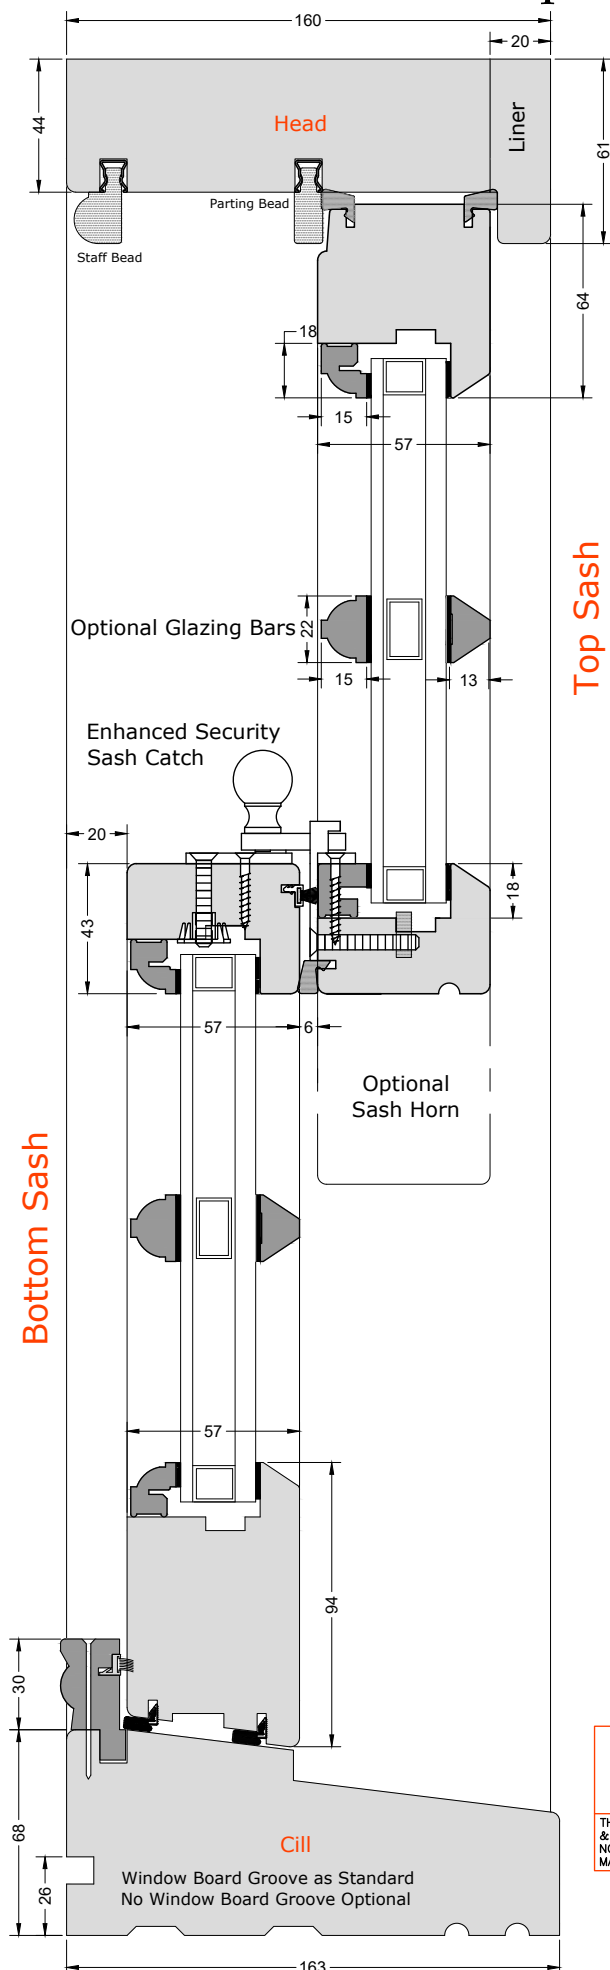

Lambs Tongue




Beaded

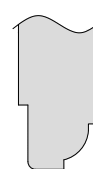

Ovolo

External Liners can be Square Profile as shown, Ovolo, Lambs Tongue or Beaded

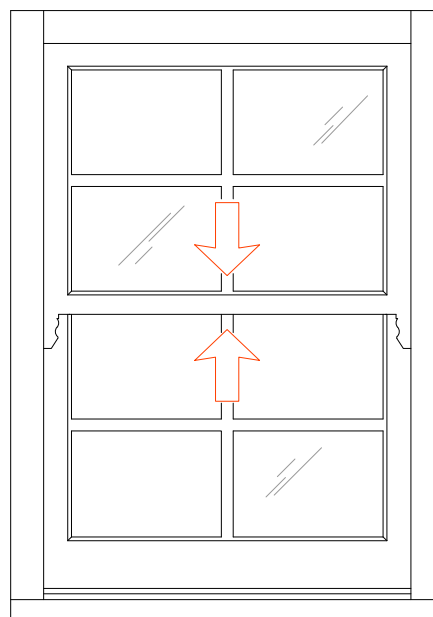

Specifications

FRAME	44 or 57x140mm Head & Jambs, 56, 68 or 90 x 163mm Cill. Optional 34, 44 or 68mm Transom.
LINER PROFILE	Square Edge (shown) Ovolo, Beaded or Lambs Tongue
SASH	64 x 57mm Top Rail & Stiles 94 x 57mm Bottom Rail 43 x 57mm Meeting Rails
SASH BEAD & BAR PROFILE	Ovolo (shown) Lambs Tongue or Square Edge. Optional Horn detail on Sash
CILL BEAD & PROJECTION	Flush as shown, as standard Additional options: 35, 60, 85 or 110mm Extension
GLAZING	24.8mm Low E Sealed unit. 4mm Toughened, 14mm Argon filled cavity, 6.8mm Laminated. Outer perimeter has Warm Edge Spacer colour Black, optional White. All curved Glass will have Aluminium Spacer in place of Warm Edge Spacer. Clip & Bead glazing bead system. Also available with: 14.8mm glazing (4/6/4) with White or Black colour spacer, Krypton filled.

Hardware/Fittings

Security Sash catches, Sash Lifts, Sash Restrictors and Barrel Security Locks
Polished Chrome, Satin Chrome, Brass or Antique Brass, Oil Rubbed Bronze and Satin Nickel finish. Trickle Vents can be fitted to Head or Top Rail

**DUE TO PROGRESSIVE DEVELOPMENT
MUMFORD & WOOD LIMITED RESERVE
THE RIGHT TO MODIFY OR CHANGE
SPECIFICATIONS WITHOUT PRIOR NOTICE**

THIS DRAWING & SPECIFICATIONS ARE THE PROPERTY OF MUMFORD & WOOD Ltd. THEY ARE ISSUED IN STRICT CONFIDENCE AND SHALL NOT BE REPRODUCED, COPIED OR USED AS THE BASIS FOR MANUFACTURING WITHOUT WRITTEN PERMISSION.



TOWER BUSINESS PARK,
KELVEDON ROAD
TIPTREE, ESSEX
CO5 0LX
Tel: 01621 818155 FAX: 01621 818175
EMAIL: sales@mumfordwood.com
WEB: www.mumfordwood.com