
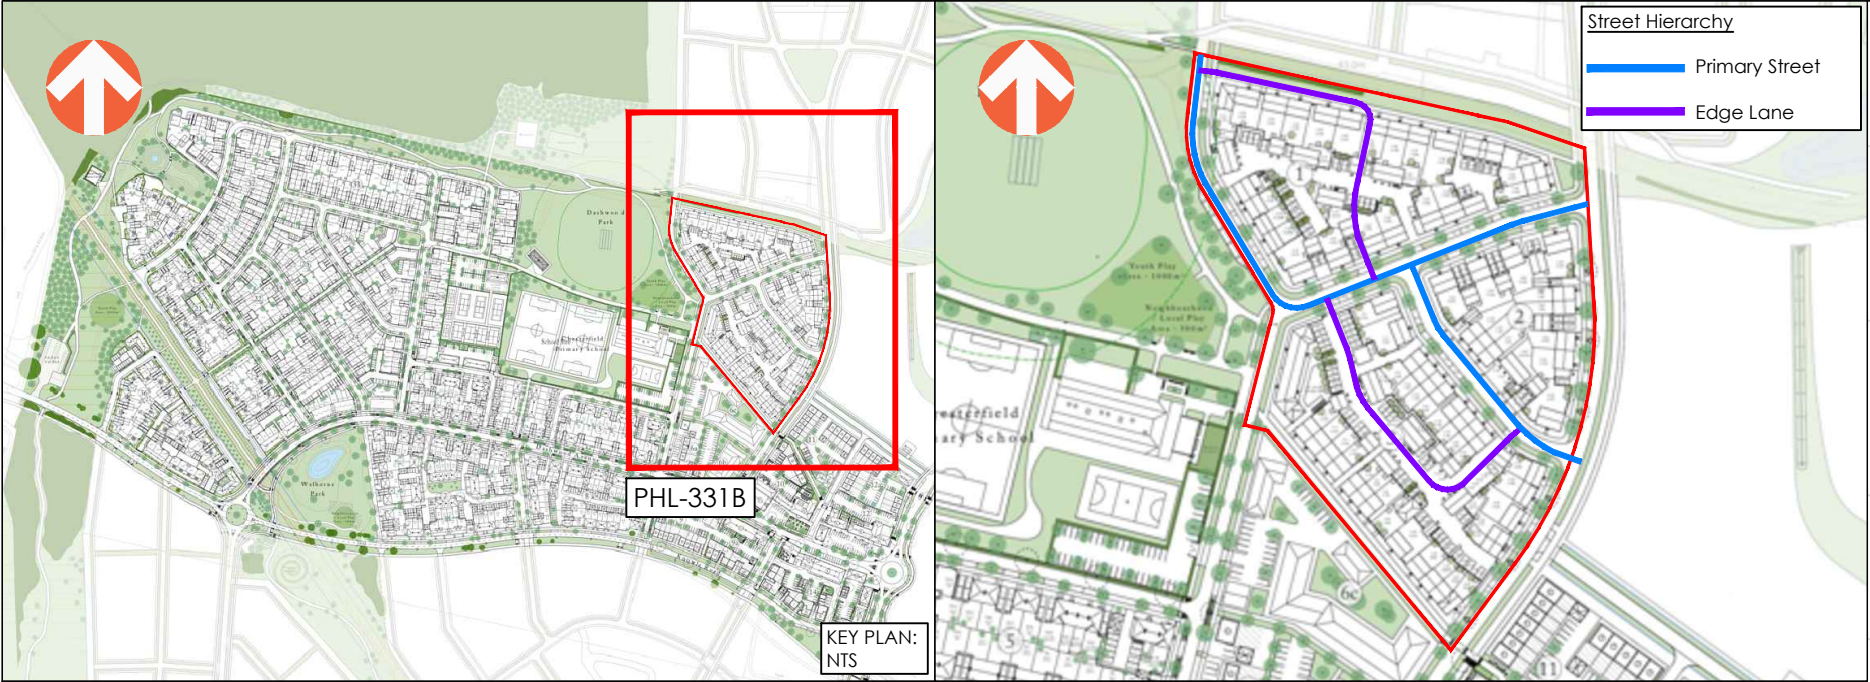


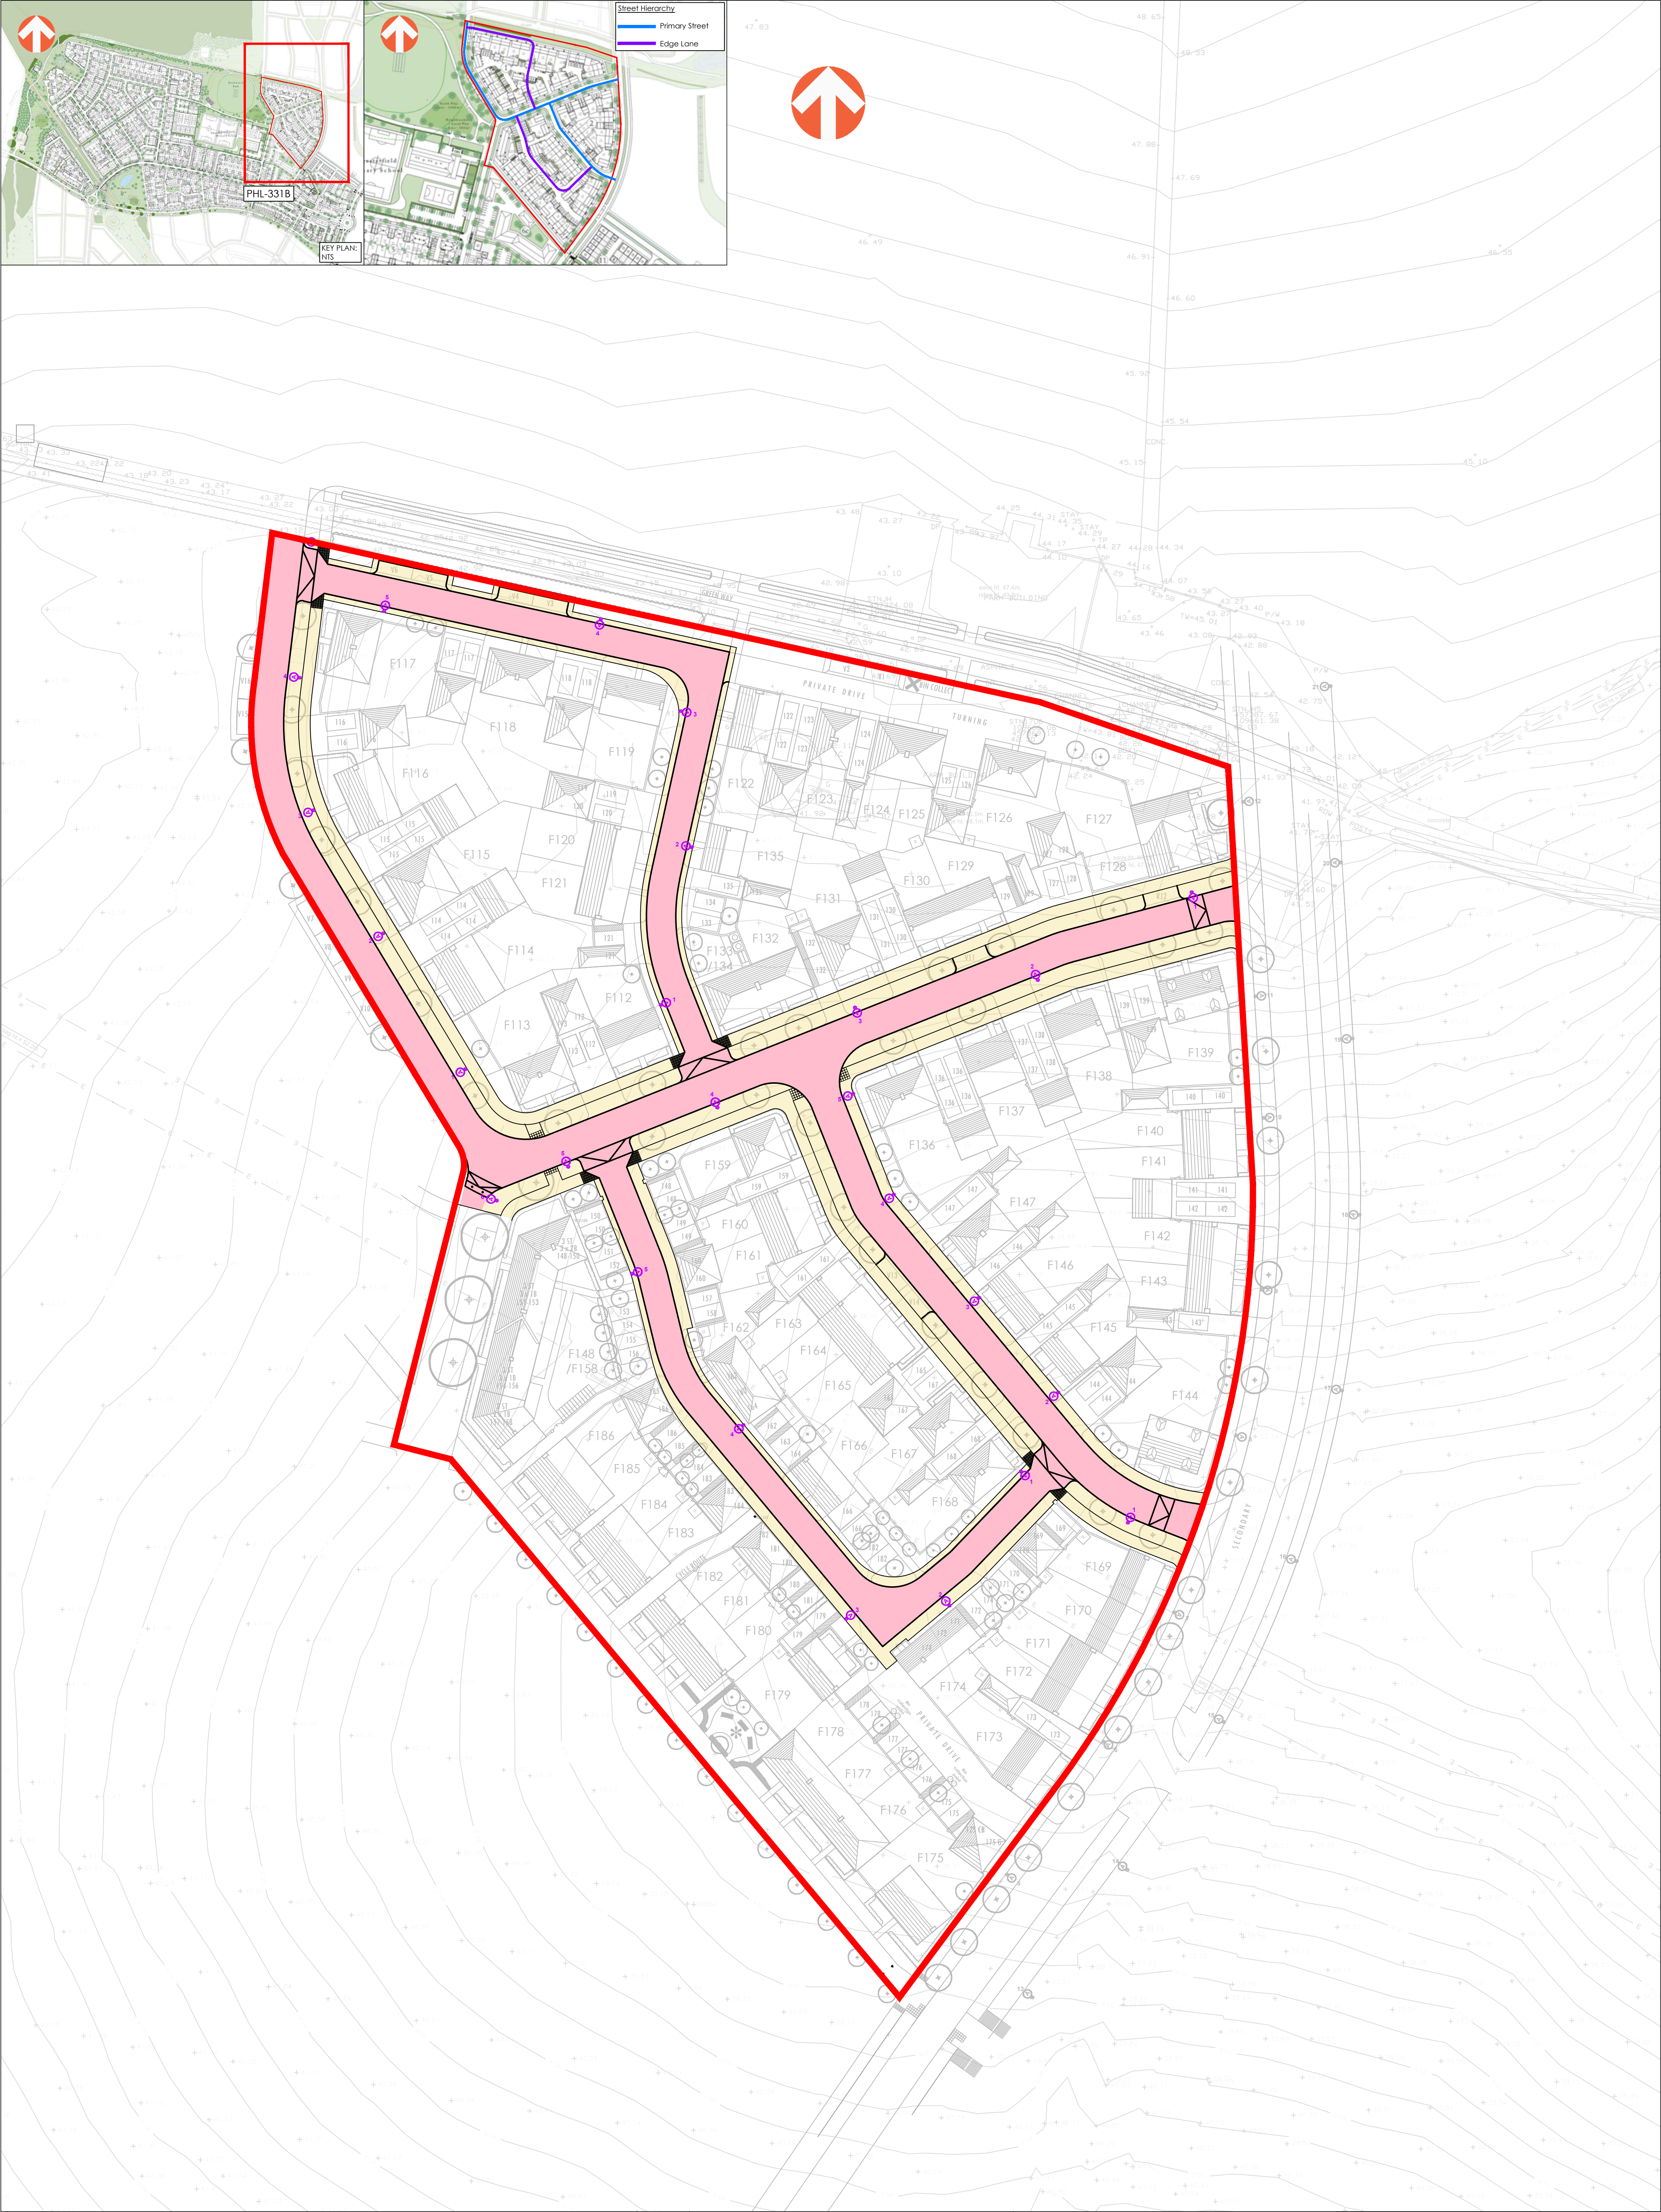

KEY:

Phase 3B Site Boundary

Extent Of Highway To Be Offered For Adoption

Area Covered By A Restrictive Covenant

X

Preliminary Phase 3B Street Lighting

NOTES:
1. All works depicted are subject to detailed design and associated technical approval processes
2. Street lighting column positions are indicative only and subject to formal design at detailed design stage

A		14.08.2026		INITIAL ISSUE		IL		JR		DCH	
REV		DATE		DESCRIPTION		BY		CHK		APD	
CLIENT:											
C.G.FRY & SON						Buckland DEVELOPMENT LTD					
DRAWING STATUS: RESERVED MATTERS APPLICATION											

PROJECT: WELBORNE, FAREHAM

TITLE: PHASE 3B - PRELIMINARY SECTION 38 ADOPTIONS PLAN

PROJECT No: 1429

DRAWING No: 02-PHL-331B

REV: A

SCALE @ A1: 0 1:500 25 metres

AWP (Exeter) LLP, Ada House, Pynes Hill, Exeter, EX2 5TU
Tel: 01392 409007 Web: www.awpexeter.com