


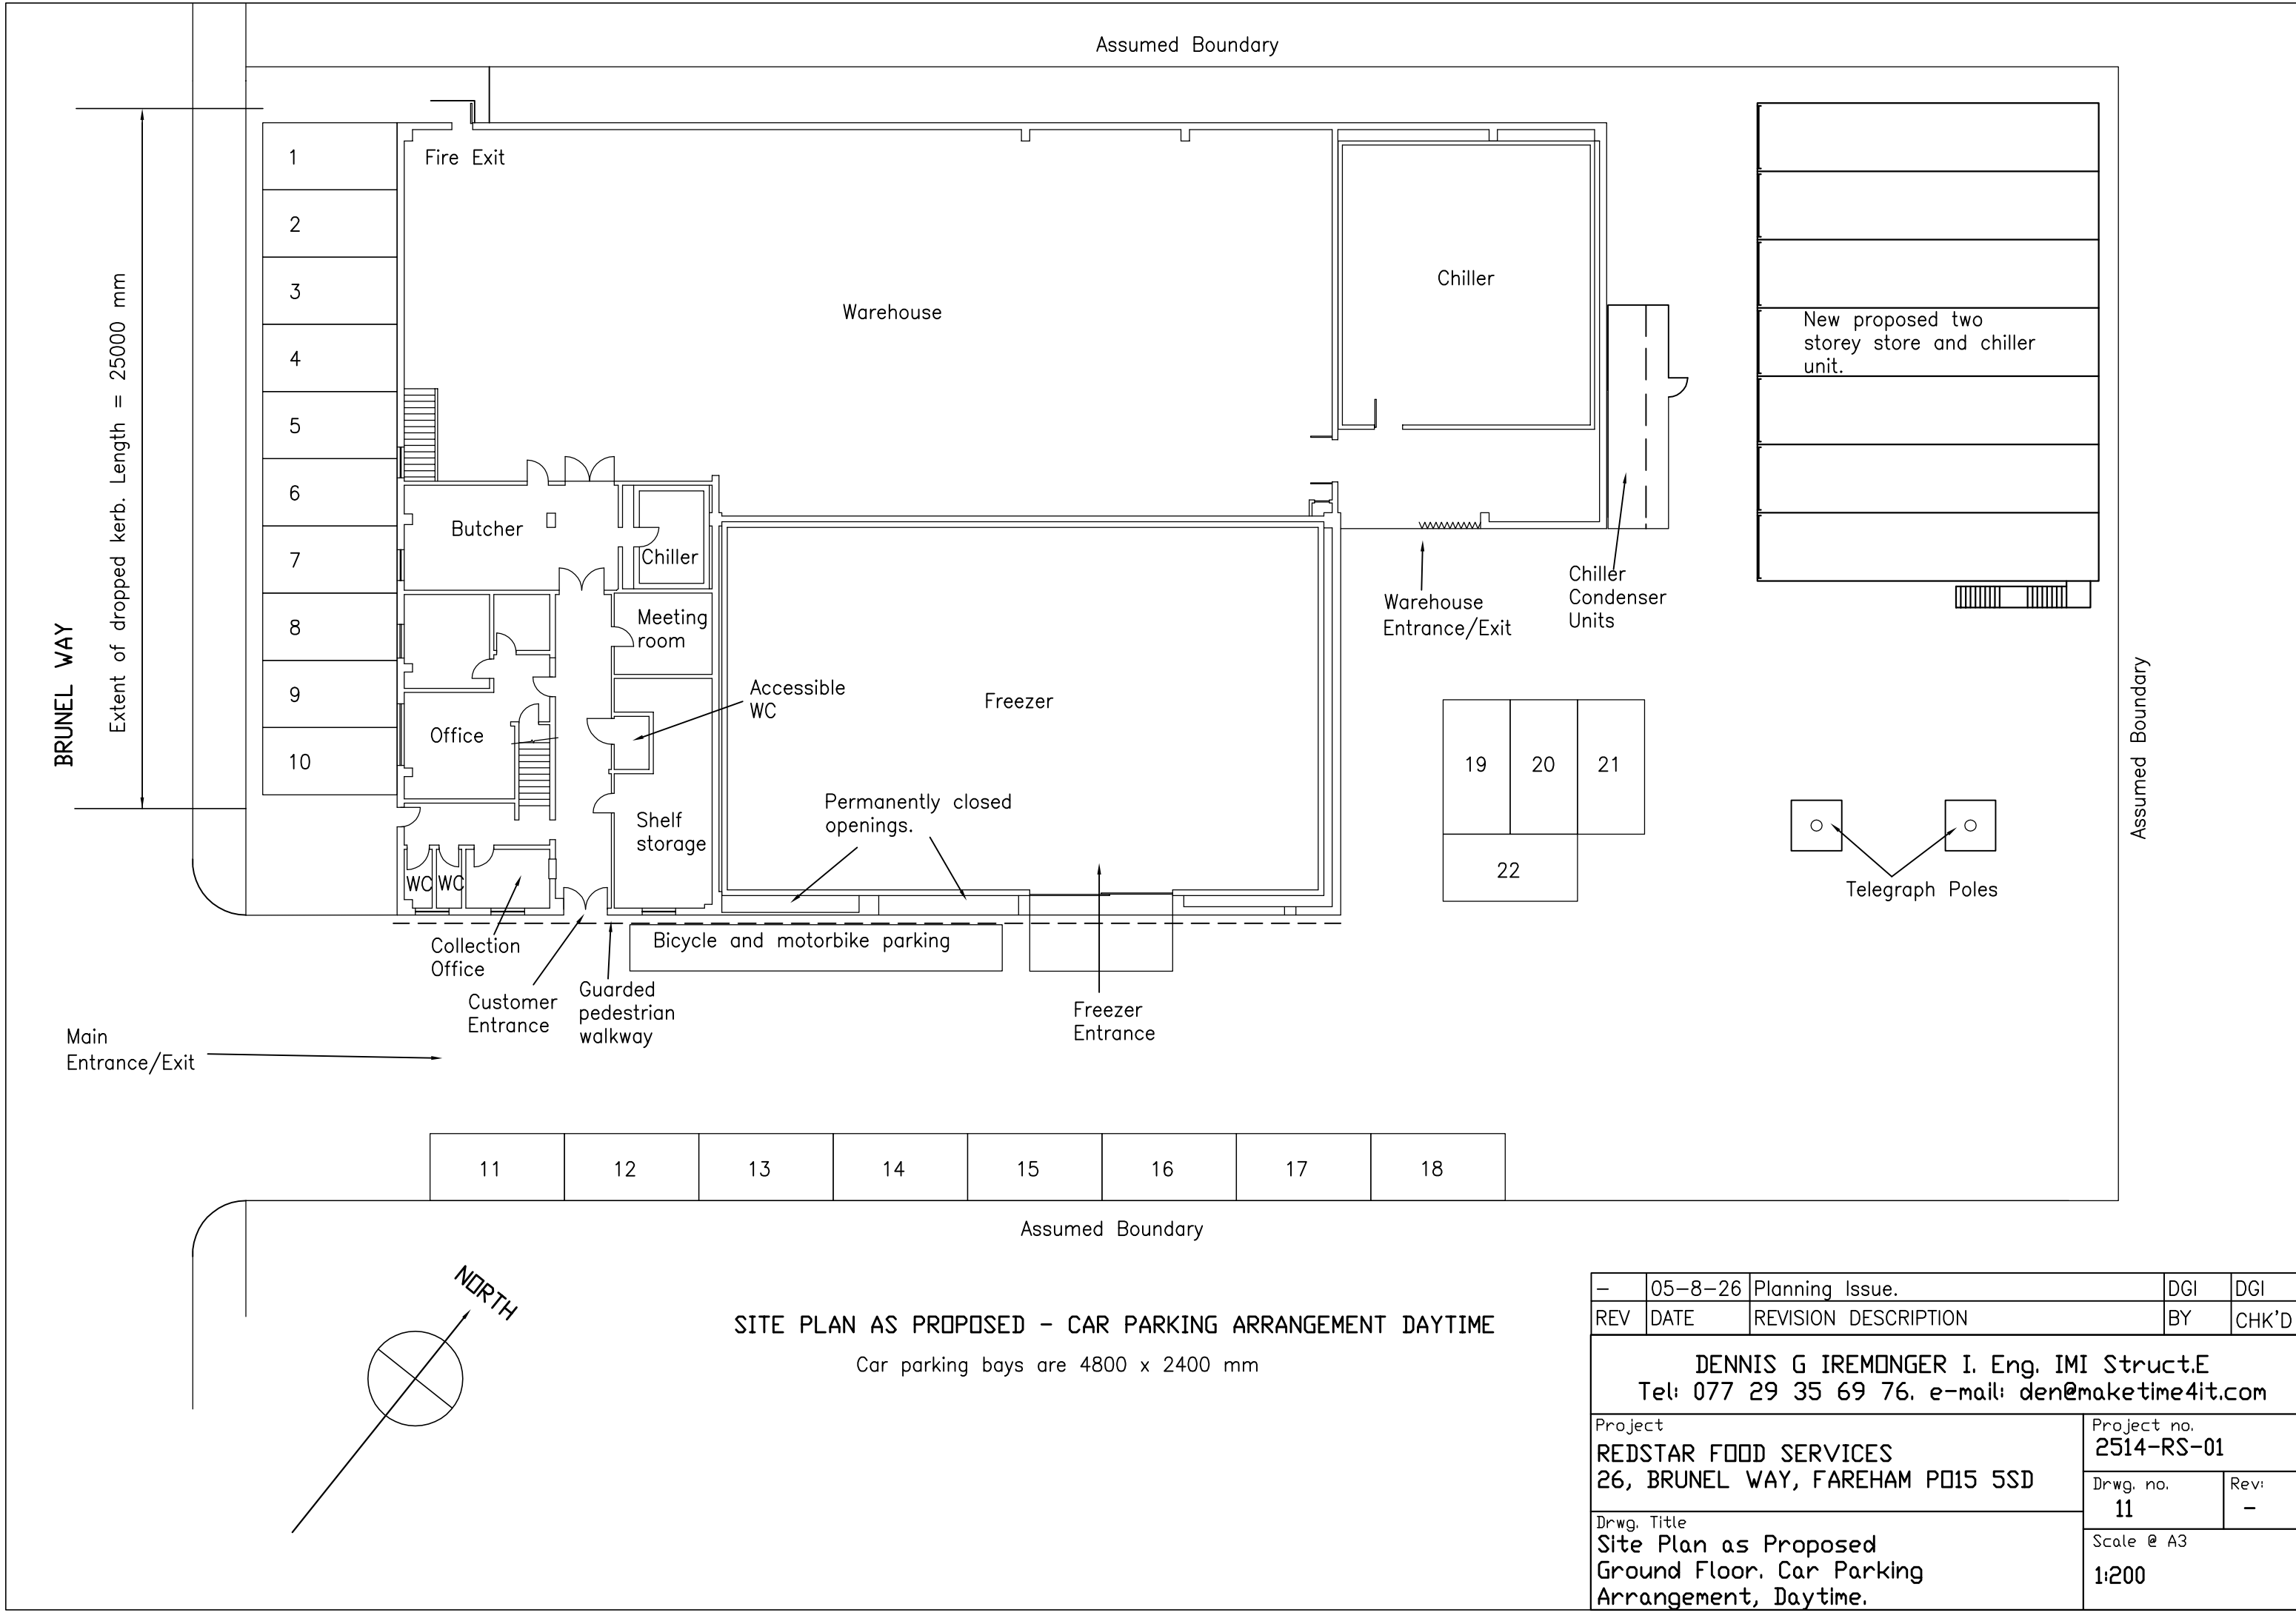

-	05-8-26	Planning Issue.	DGI	DGI
REV	DATE	REVISION DESCRIPTION	BY	CHK'D
DENNIS G IREMONGER I. Eng. IMI Struct.E Tel: 077 29 35 69 76. e-mail: den@maketime4it.com				
Project REDSTAR FOOD SERVICES 26, BRUNEL WAY, FAREHAM PO15 5SD			Project no. 2514-RS-01	
Drwg. Title Site Plan as Proposed Ground Floor. Car Parking Arrangement, Daytime.			Drwg. no. 11	Rev: -
			Scale @ A3 1:200	